



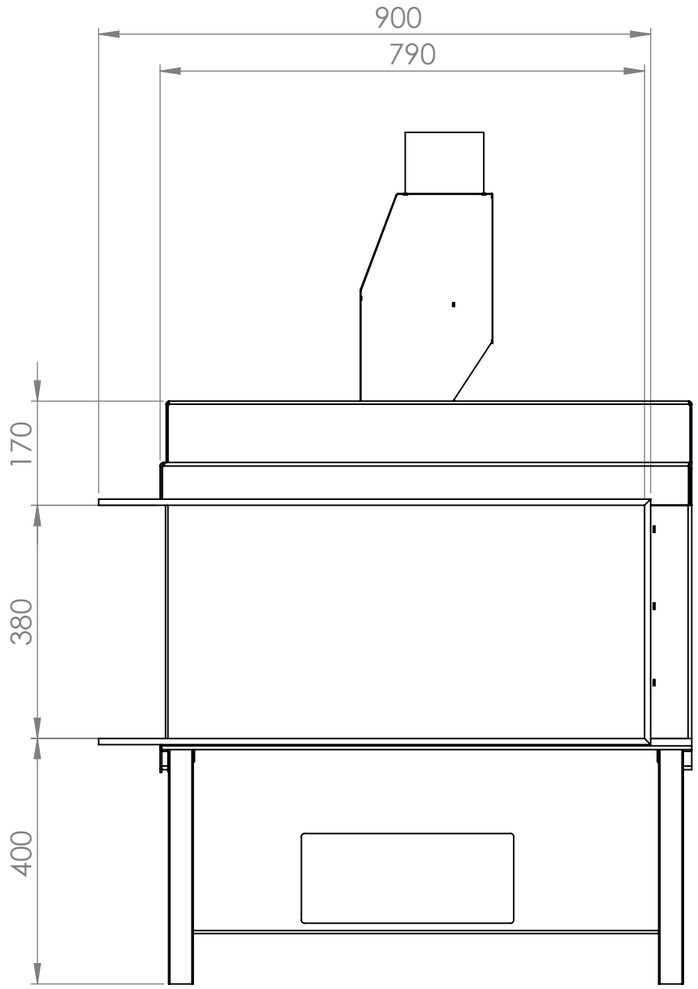


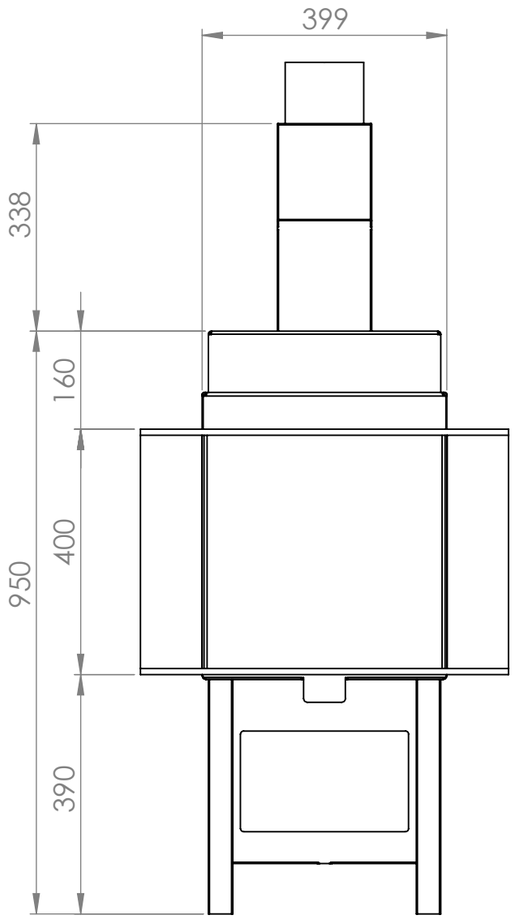


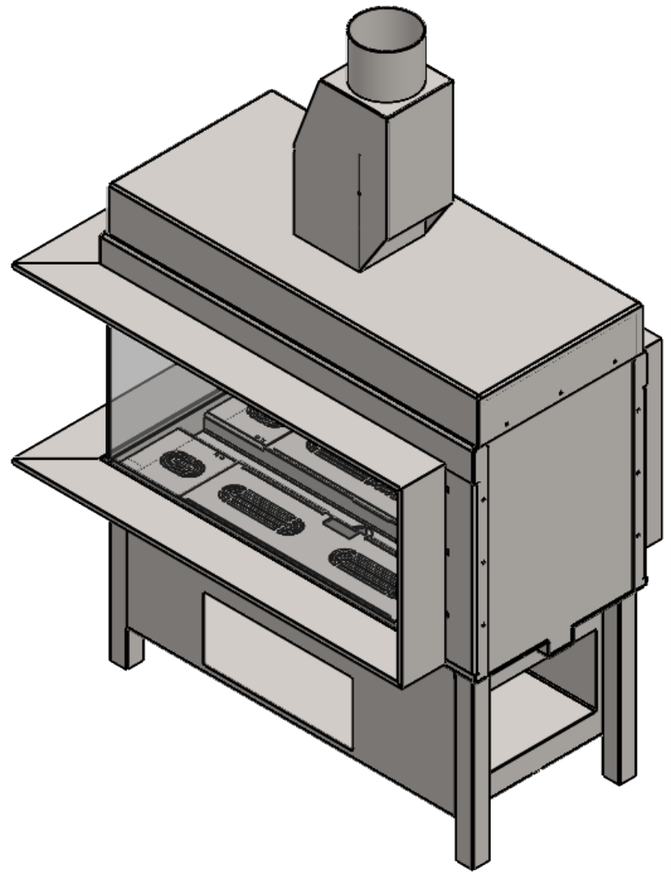


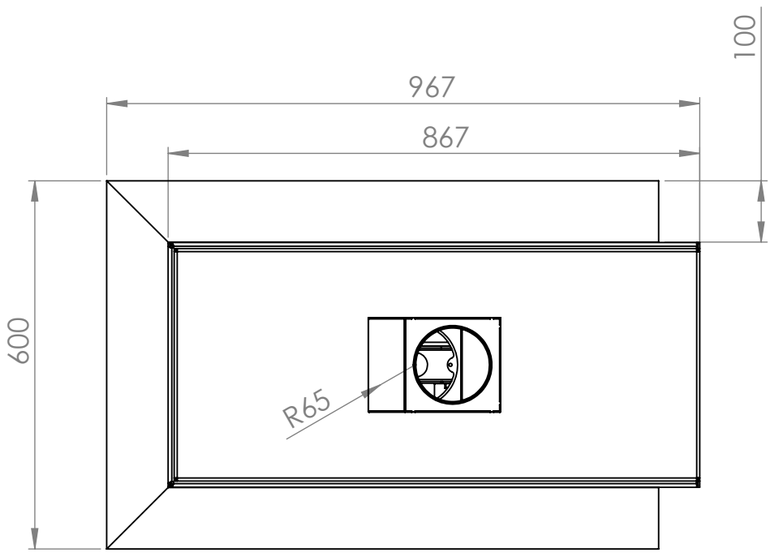


CLIENT				PROJECT Gala 2 Room divider C31 130/200 - Slime frame 100/10 Line burner		ALL RIGHTS RESERVED AND COPYRICHTS BY Vero Design Zagerijstraat 23 B-2960 Sint-Job
	NAME	DATE	SIGN	PART NUMBER GA2H3-B11-SLF		
DRAWN		3/10/2019				
CHK'D				MATERIAL:	UNLESS OTHERWISE SPECIFIED: DIMENSIONS ARE IN MILLIMETERS TOLERANCES: ISO 2768 m K	DEBURR AND BREAK SHARP EDGES — A3
APPV'D				WEIGHT:		SCALE:1:10
				FINISH:		DO NOT SCALE DRAWING — SHEET 1 OF 1

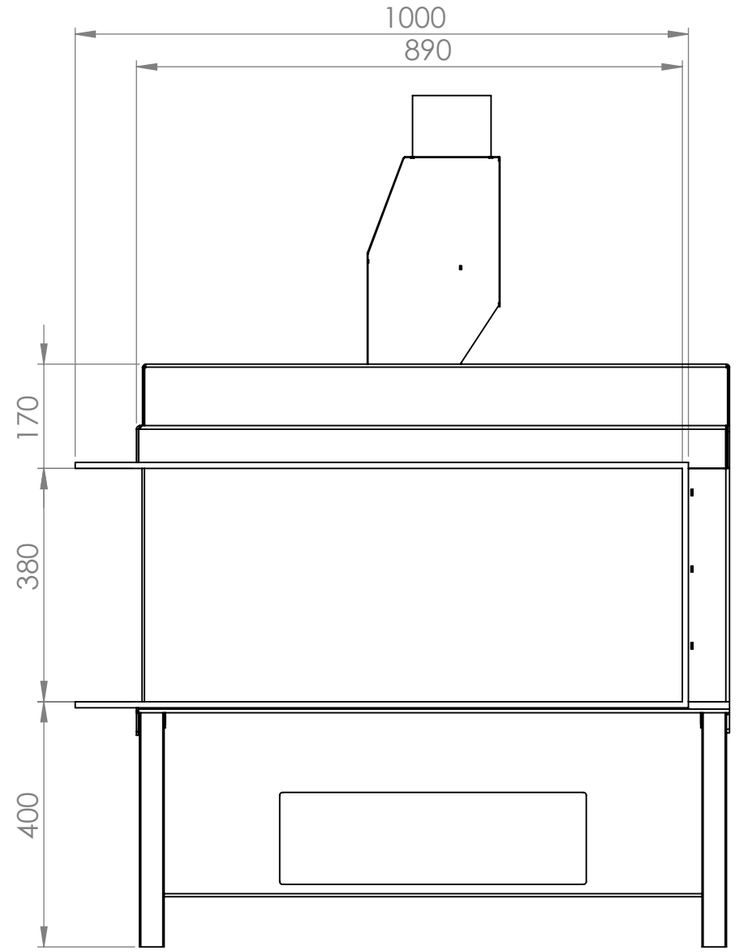


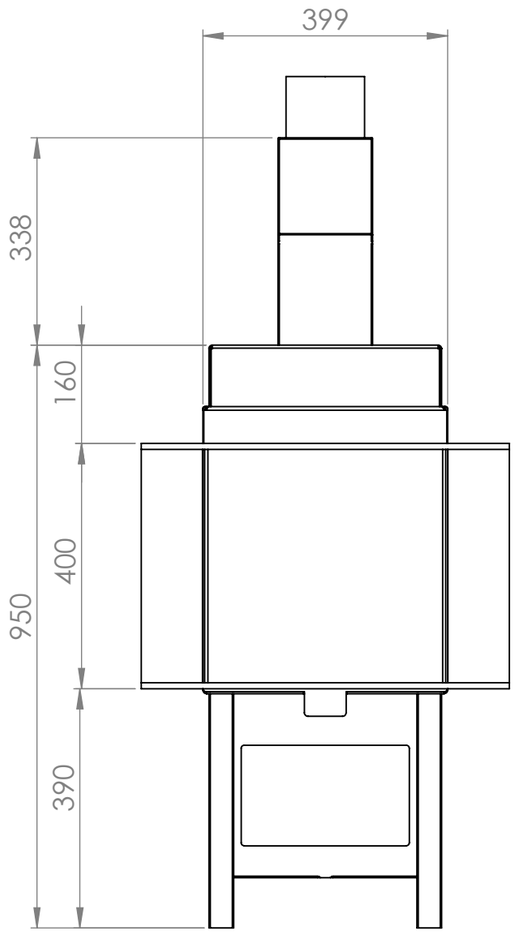


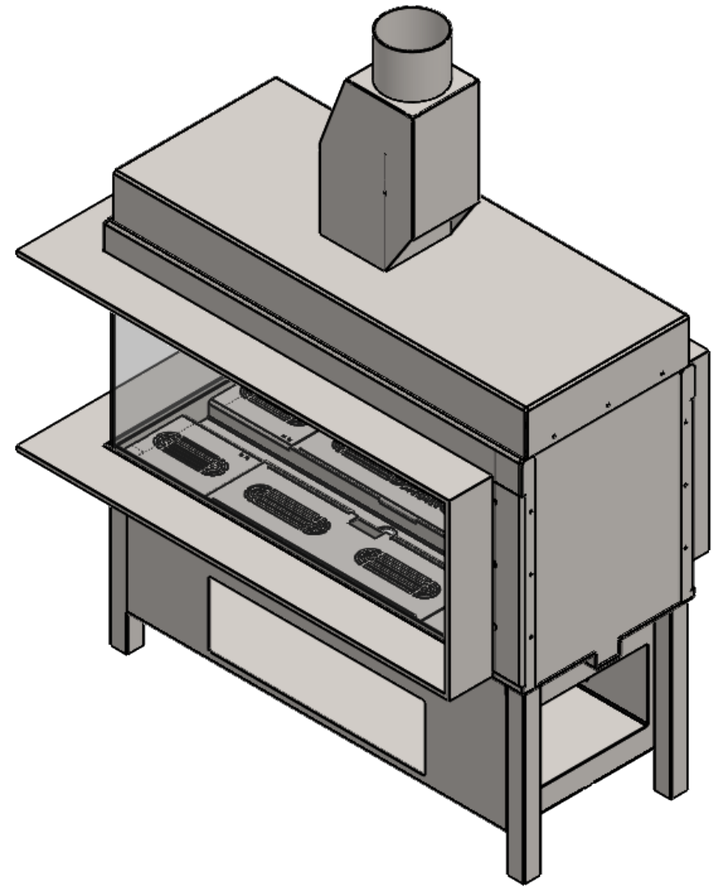


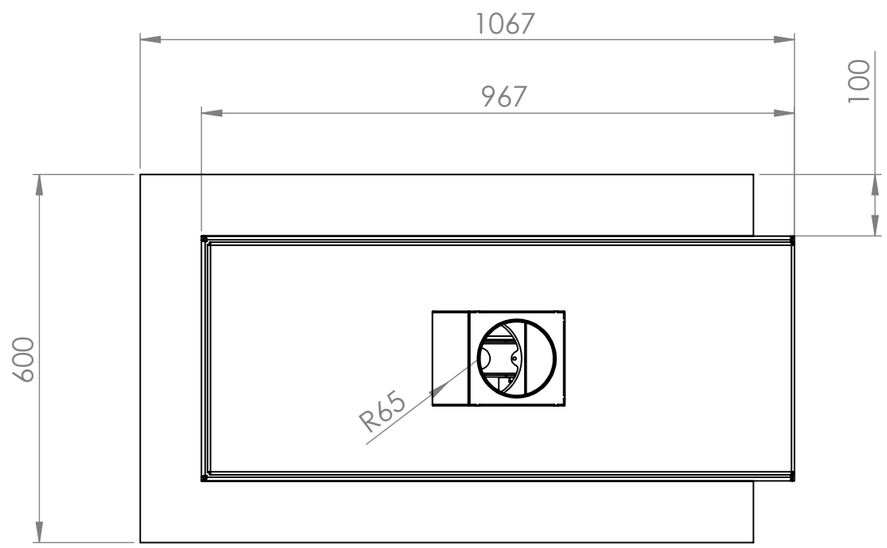


				GALA 3H3 - Room divider model Slim frame 100/10 - Line burner B11 - 130		ALL RIGHTS RESERVED AND COPYRICHTS BY Vero Design Zagerijstraat 23 B-2960 Sint-Job
	NAME	DATE	SIGN	GA3H3-SLF100-B11-NC		
DRAWN		01/2019				
CHK'D				MATERIAL:	UNLESS OTHERWISE SPECIFIED: DIMENSIONS ARE IN MILLIMETERS TOLERANCES: ISO 2768 m K	DEBURR AND BREAK SHARP EDGES
APPV'D				WEIGHT:		SCALE:1:10
				FINISH:		DO NOT SCALE DRAWING / SHEET 1 OF 1

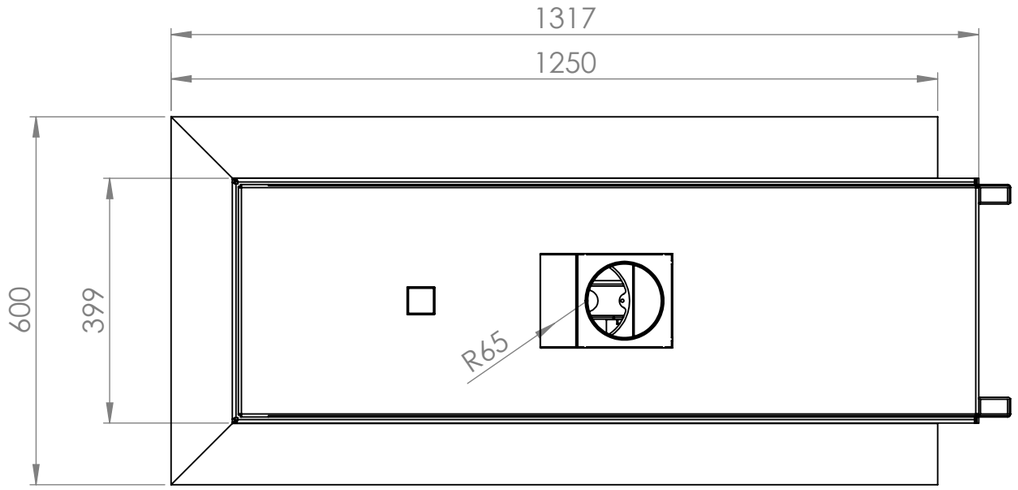


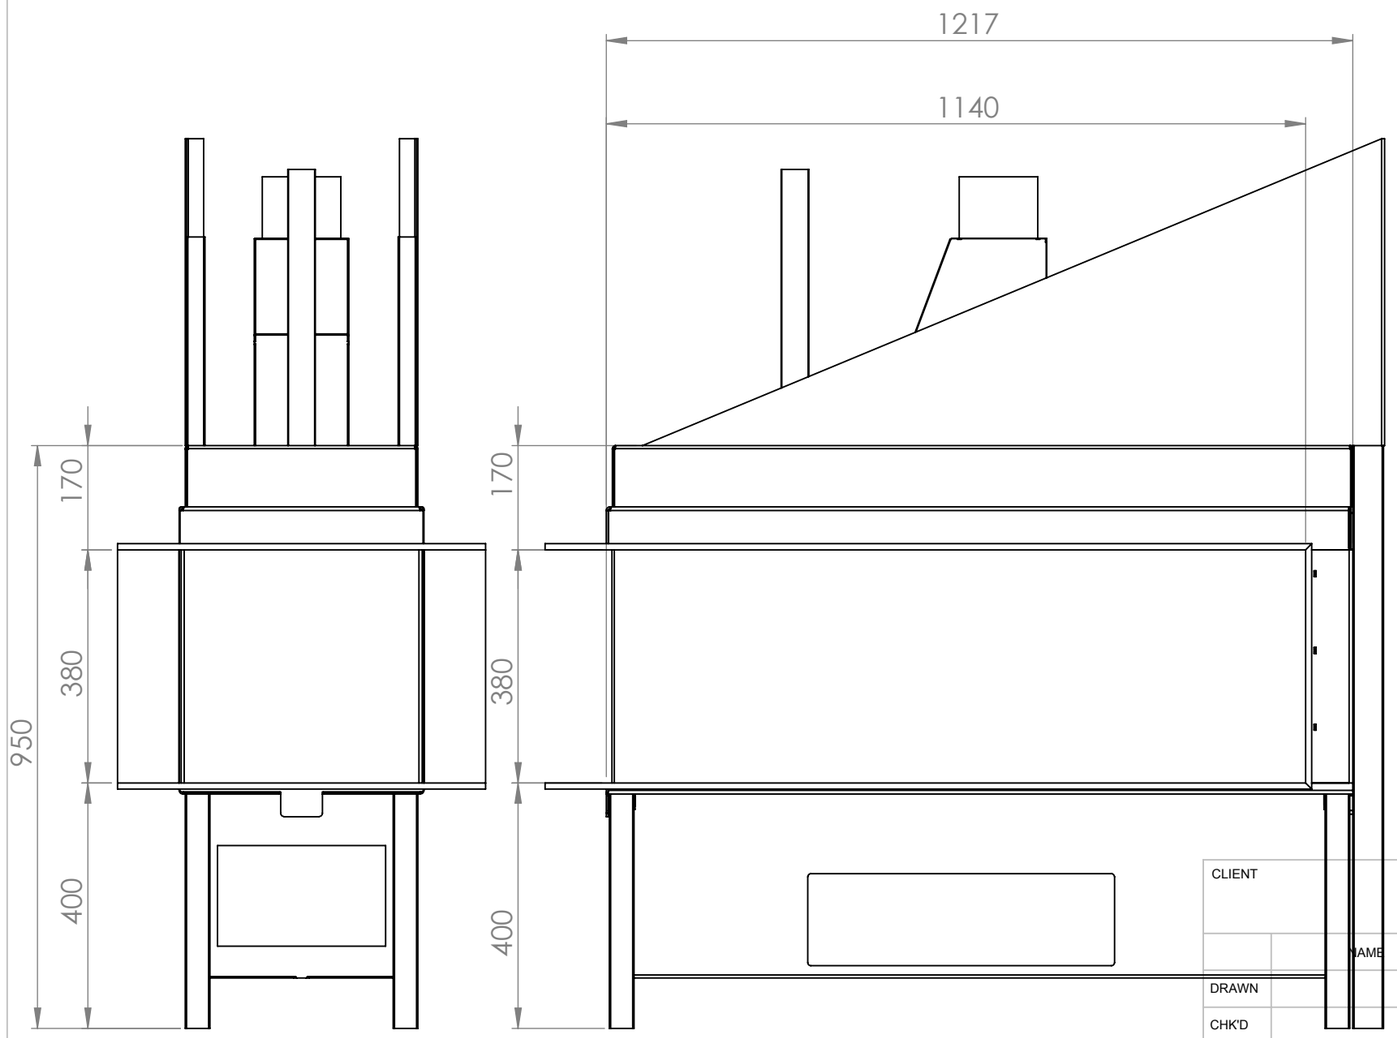


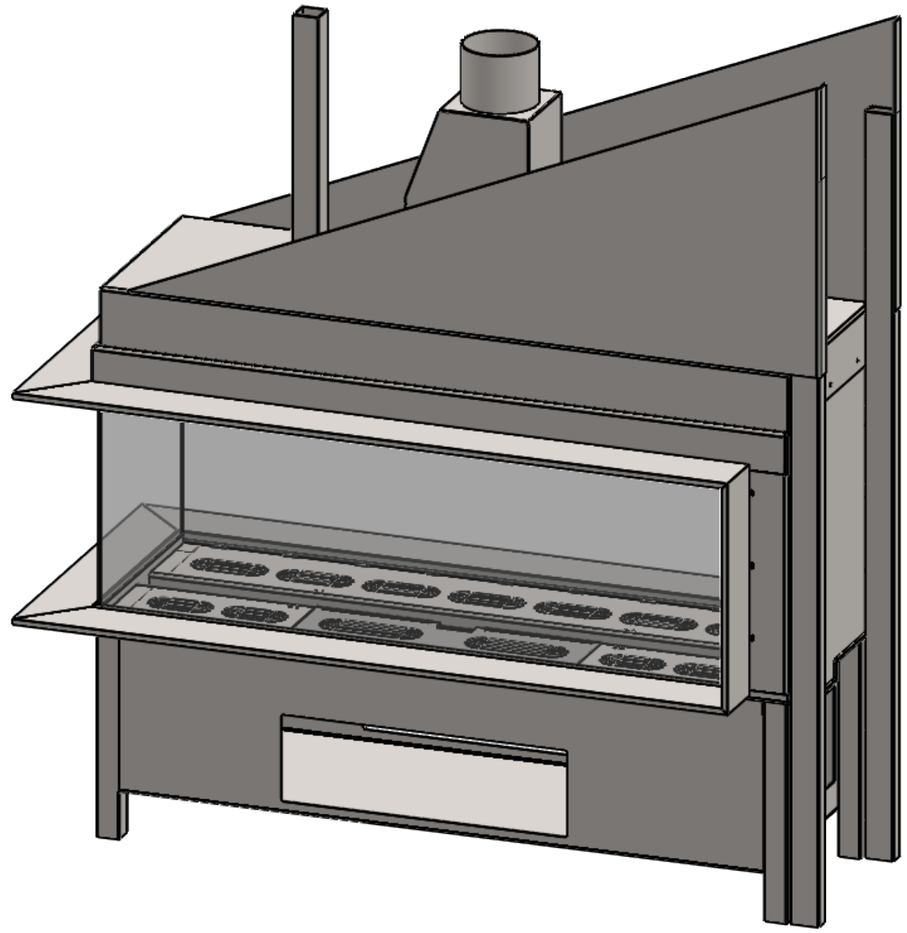


CLIENT				PROJECT GALA 4H3 - Room divider model Slim Frame 100 - Line Burner B11 - 130	ALL RIGHTS RESERVED AND COPYRICHTS BY VERO DESIGN Vero Design Zagerijstraat 23 B-2960 Sint-Job
	NAME	DATE	SIGN	PART NUMBER GA4H3-B11-SLF	
DRAWN		3/06/2019			
CHK'D				MATERIAL:	UNLESS OTHERWISE SPECIFIED: DIMENSIONS ARE IN MILLIMETERS TOLERANCES: ISO 2768 m K
APPV'D				WEIGHT:	DEBURR AND BREAK SHARP EDGES A3 SCALE:1:10
				FINISH:	DO NOT SCALE DRAWING SHEET 1 OF 1

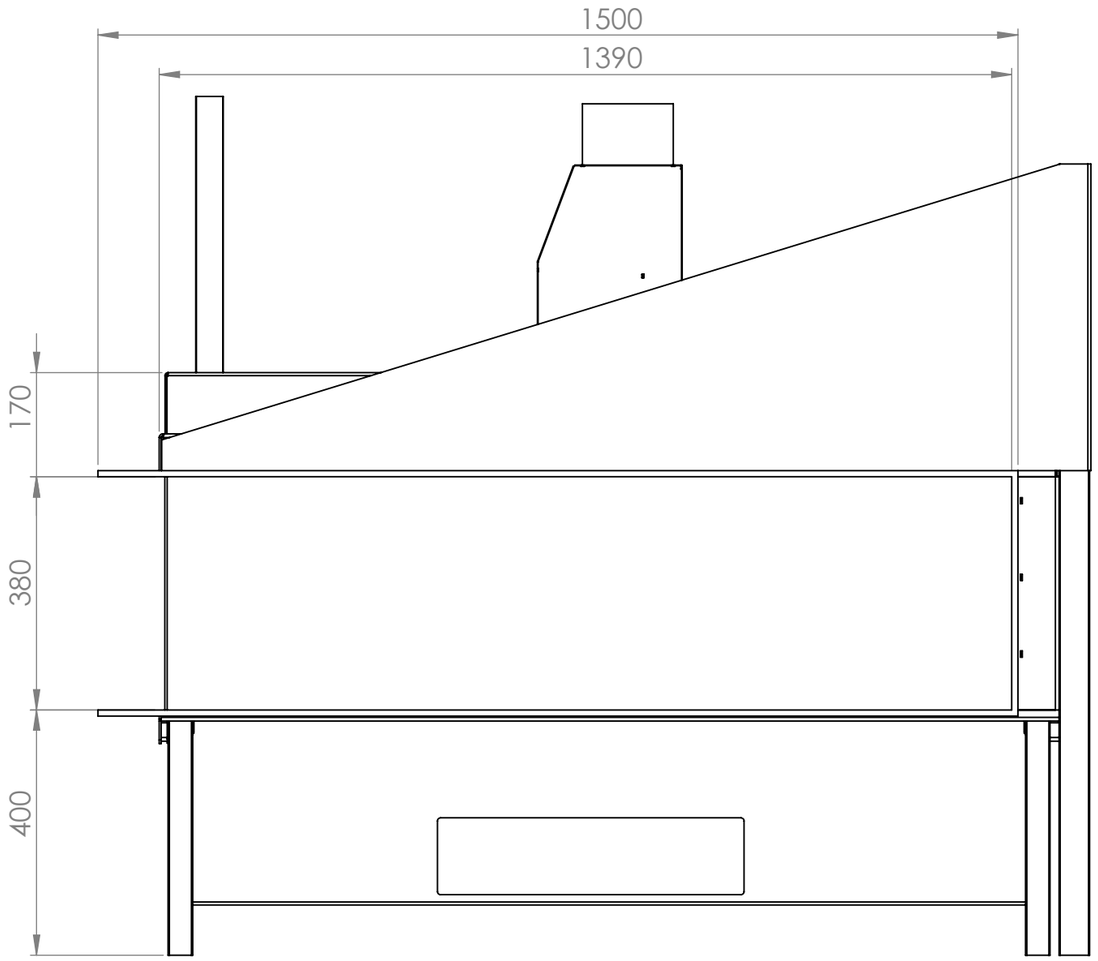


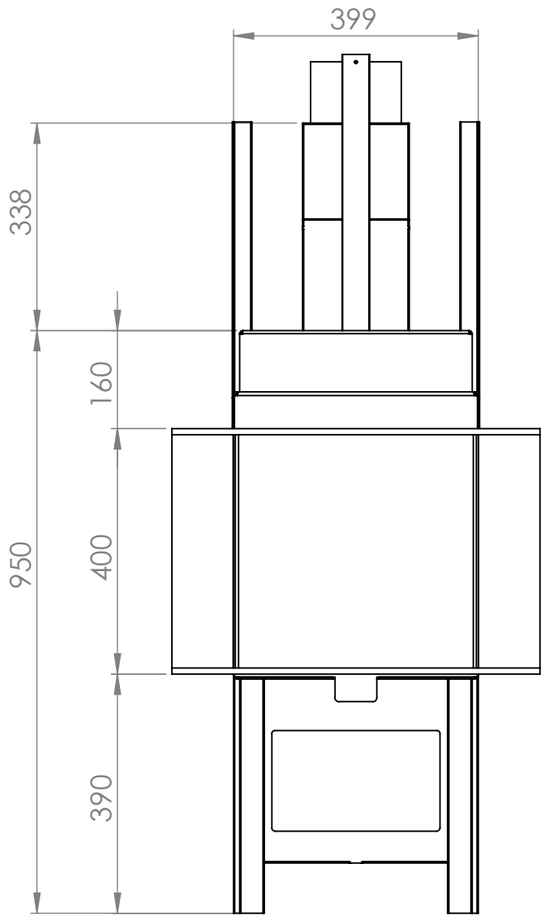


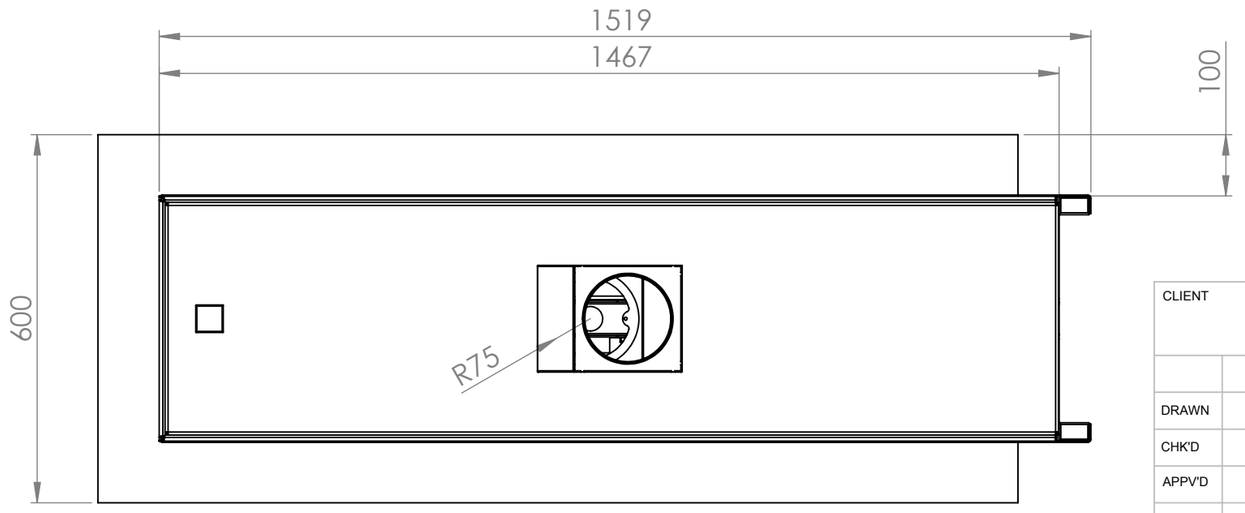


CLIENT				PROJECT Gala 5 Room divider B11 150 - Slim frame 100/10 Line burner	ALL RIGHTS RESERVED AND COPYRICHTS BY Vero Design Zagerijstraat 23 B-2960 Sint-Job
	NAME	DATE	SIGN	PART NUMBER GA5H3-B11-SLF	
DRAWN		3/10/2019			
CHK'D				MATERIAL:	UNLESS OTHERWISE SPECIFIED: DIMENSIONS ARE IN MILLIMETERS TOLERANCES: ISO 2768 m K
APPV'D				WEIGHT:	DEBURR AND BREAK SHARP EDGES A3
				FINISH:	SCALE:1:10
					DO NOT SCALE DRAWING SHEET 1 OF 1

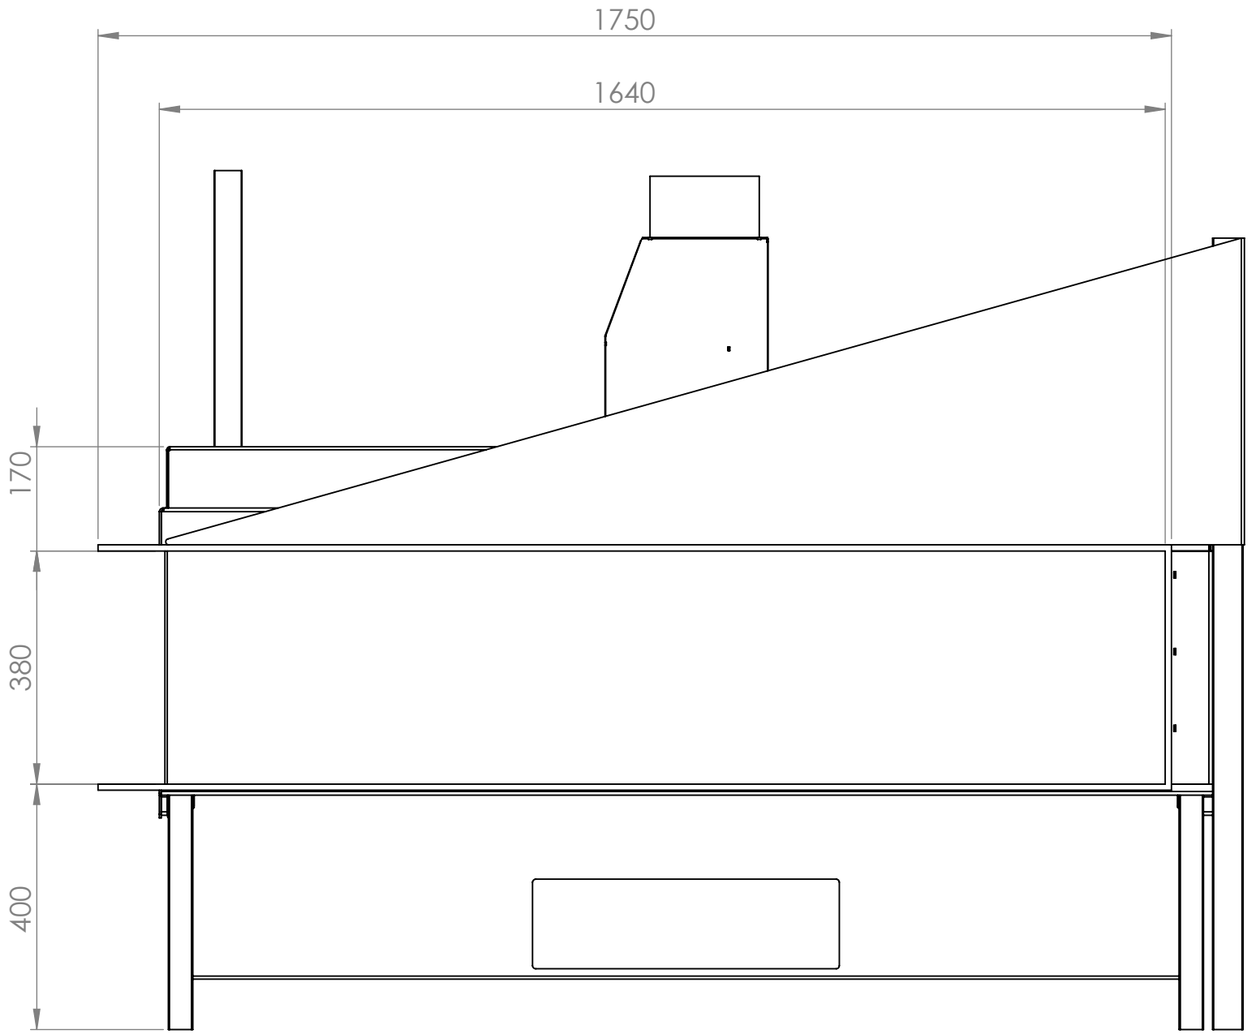


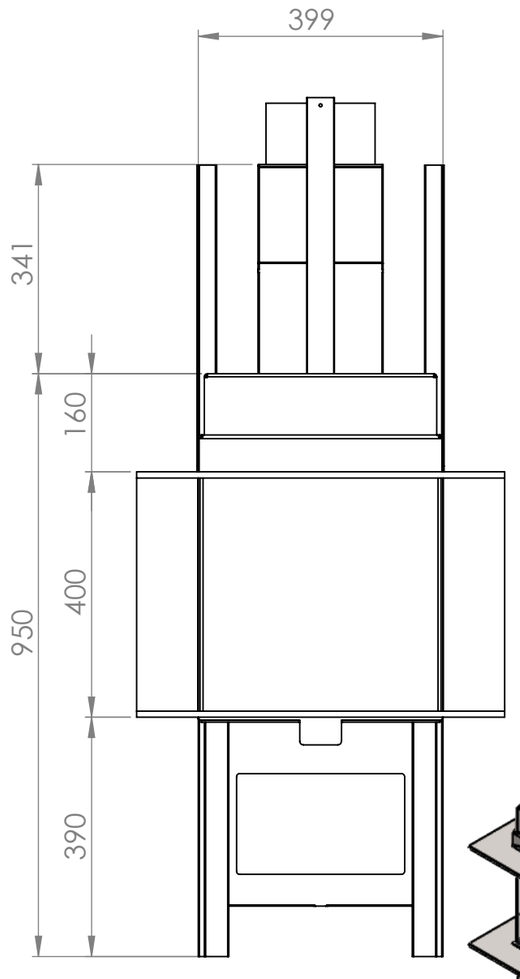


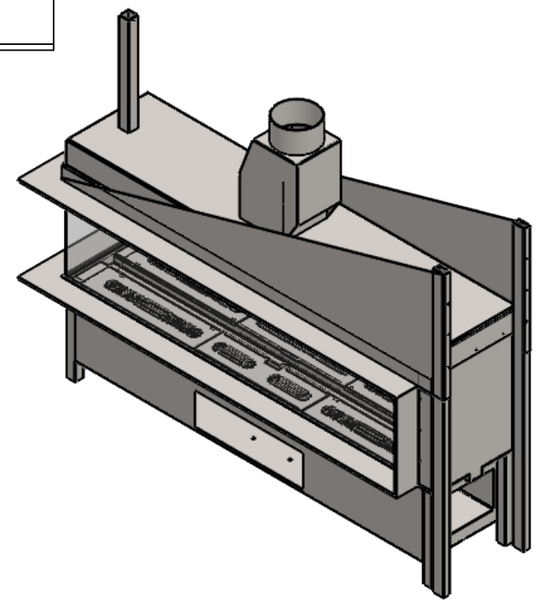


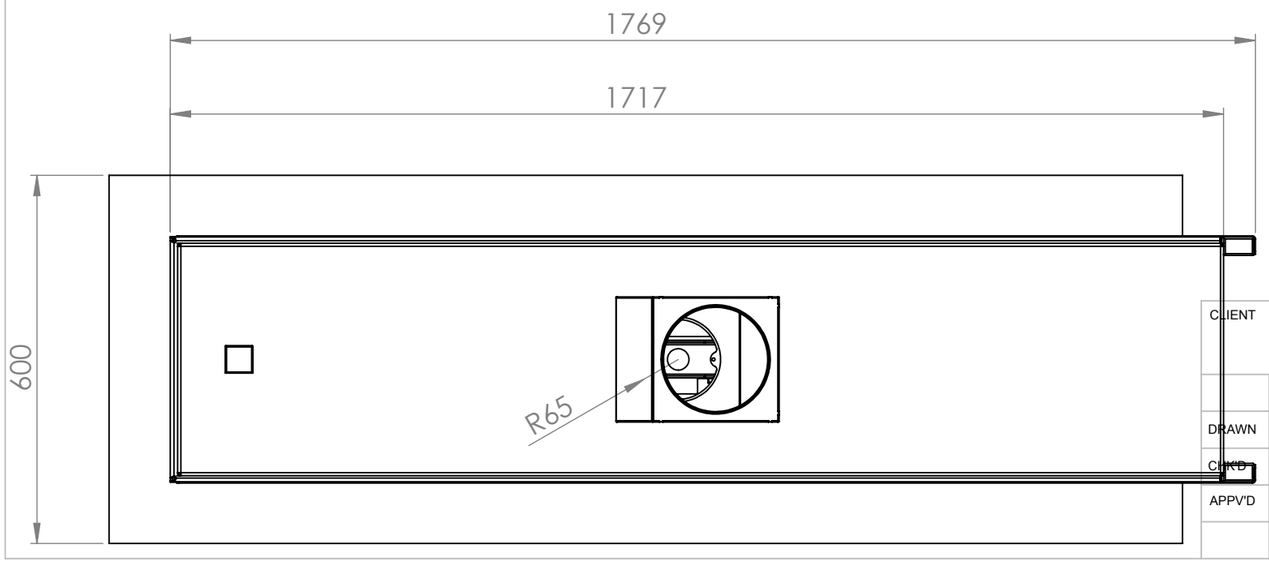


CLIENT				PROJECT	Gala 6 Room divider B11 180 - Slim frame 100/10 Line burner	ALL RIGHTS RESERVED AND COPYRICHTS BY Vero Design Zagerijstraat 23 B-2960 Sint-Job
	NAME	DATE	SIGN	PART NUMBER		
DRAWN		3/10/2019		GA6H3-B11-SLF		
CHKD				MATERIAL:	UNLESS OTHERWISE SPECIFIED: DIMENSIONS ARE IN MILLIMETERS TOLERANCES: ISO 2768 m K	DEBURR AND BREAK SHARP EDGES
APPV'D				WEIGHT:		A3
				FINISH:		SCALE:1:10
						DO NOT SCALE DRAWING — SHEET 1 OF 1

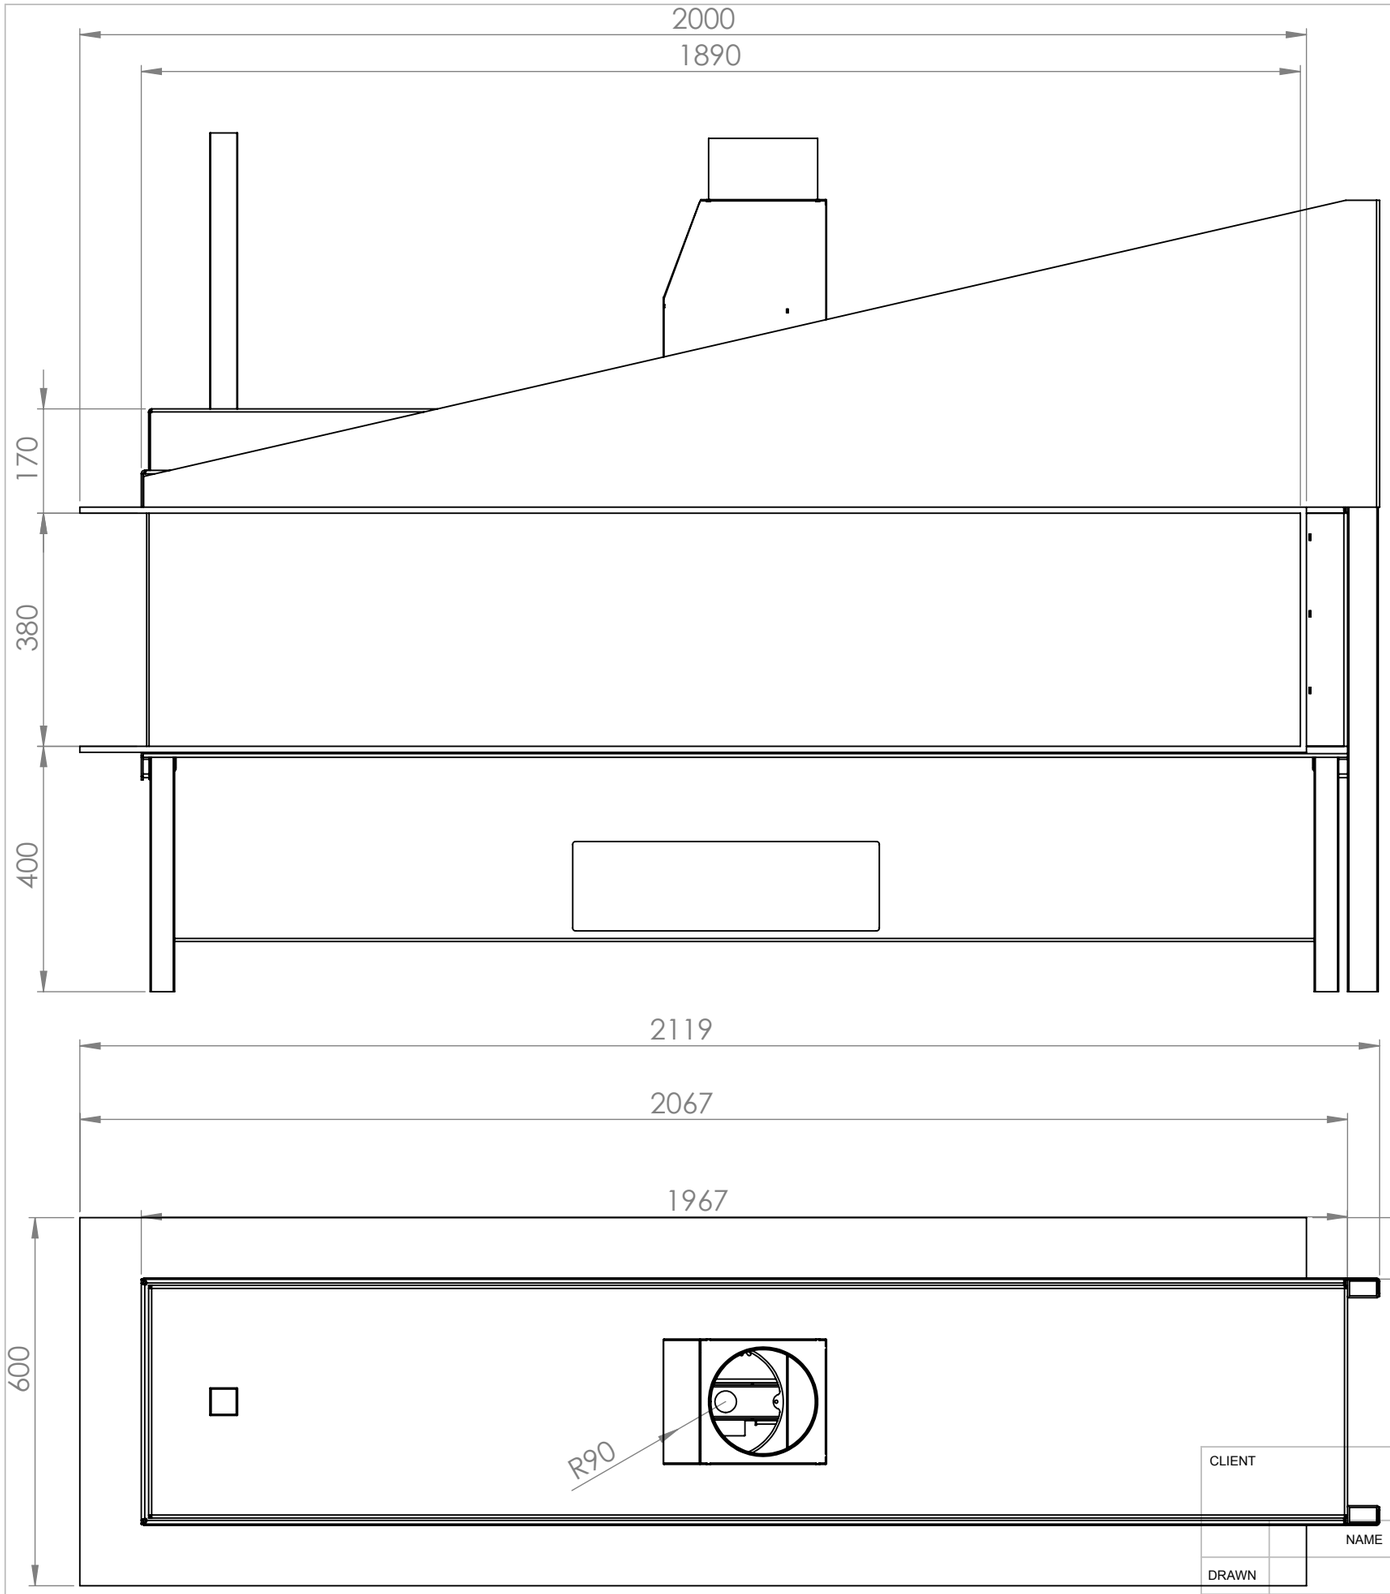


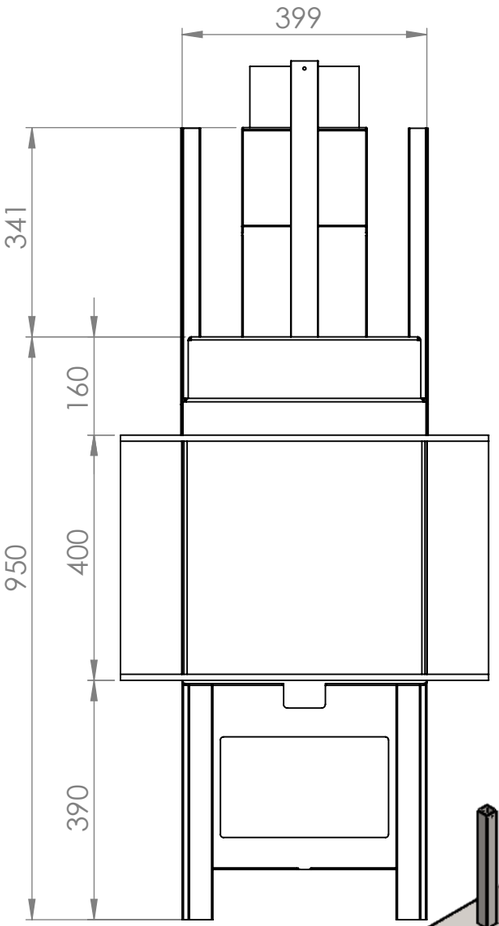


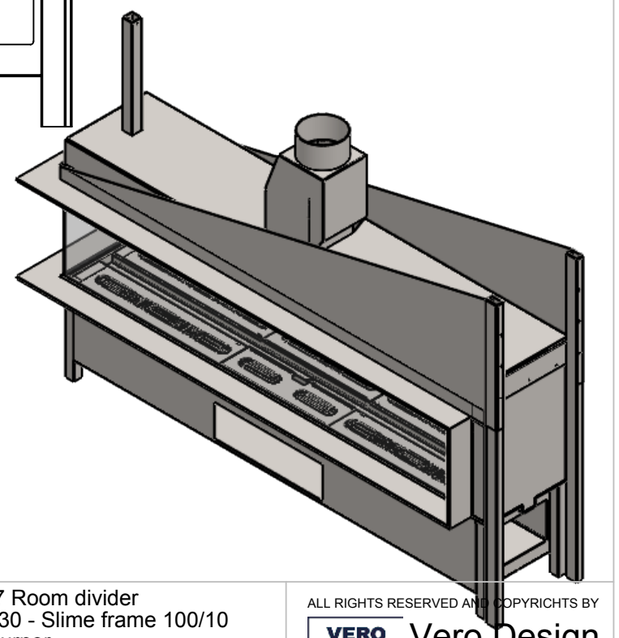


CLIENT				PROJECT Gala 7 Room divider B11 130 - Slime frame 100/10 Line burner	ALL RIGHTS RESERVED AND COPYRICHTS BY Vero Design Zagerijstraat 23 B-2960 Sint-Job	
	NAME	DATE	SIGN	PART NUMBER GA7H3-B11-SLF		
DRAWN		3/10/2019				
CHK'D				MATERIAL:	UNLESS OTHERWISE SPECIFIED: DIMENSIONS ARE IN MILLIMETERS TOLERANCES: ISO 2768 m K	DEBURR AND BREAK SHARP EDGES	A3
APPV'D				WEIGHT:			SCALE:1:10
				FINISH:		DO NOT SCALE DRAWING	SHEET 1 OF 1

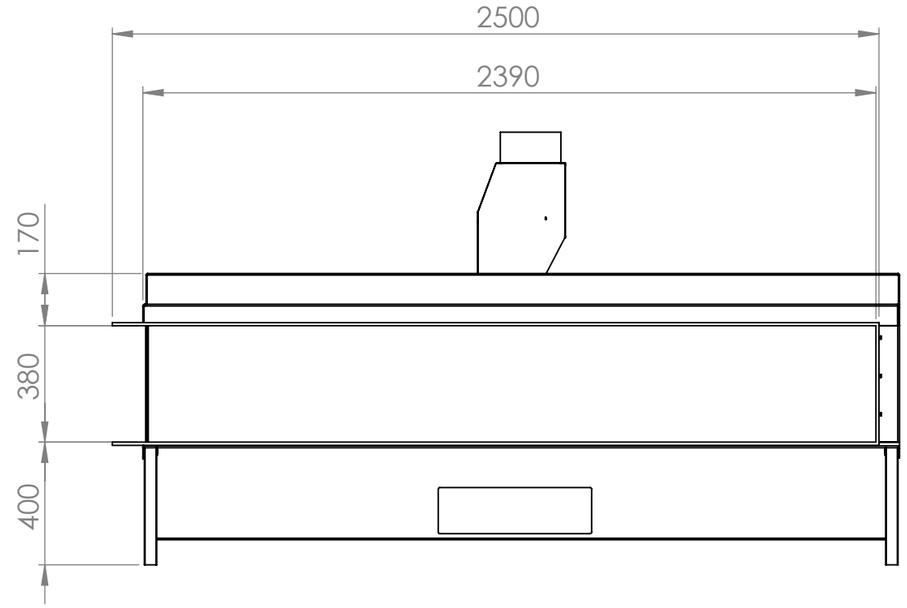

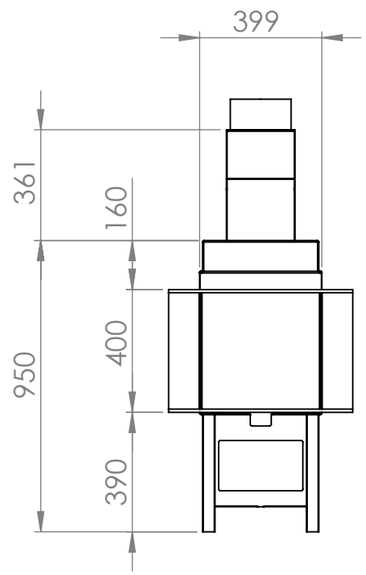

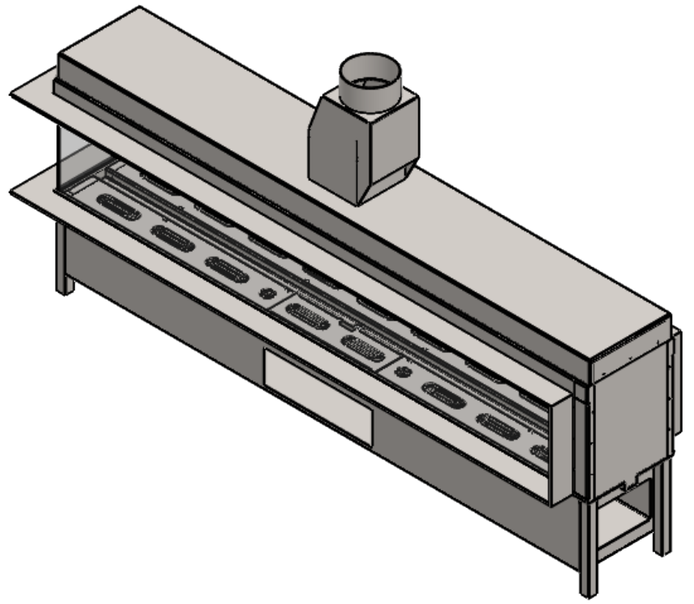

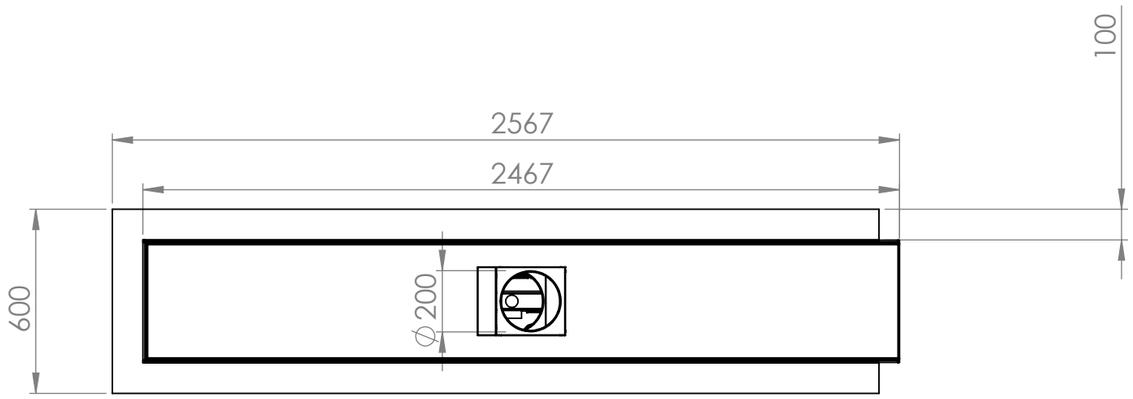

CLIENT				PROJECT	Gala 8 Room divider B11 200 - Slim frame 100/10 Line burner	ALL RIGHTS RESERVED AND COPYRICHTS BY Vero Design Zagerijstraat 23 B-2960 Sint-Job
	NAME	DATE	SIGN	PART NUMBER		
DRAWN	Davy D'Hollander	9/10/2018				
CHK'D				MATERIAL:	UNLESS OTHERWISE SPECIFIED: DIMENSIONS ARE IN MILLIMETERS TOLERANCES: ISO 2768 m K	DEBURR AND BREAK SHARP EDGES
APPV'D				WEIGHT:		SCALE:1:20
				FINISH:		DO NOT SCALE DRAWING SHEET 1 OF 1