


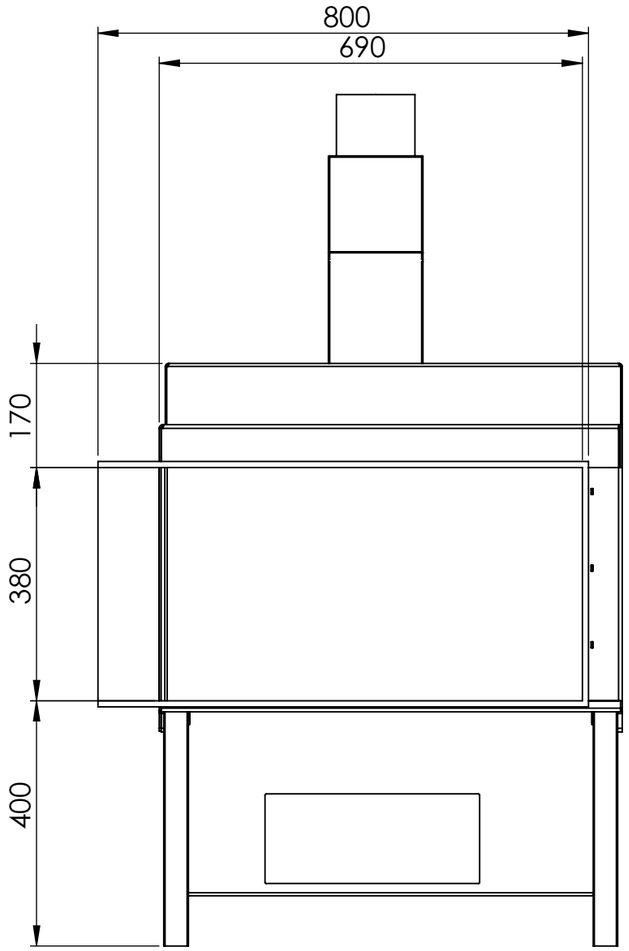


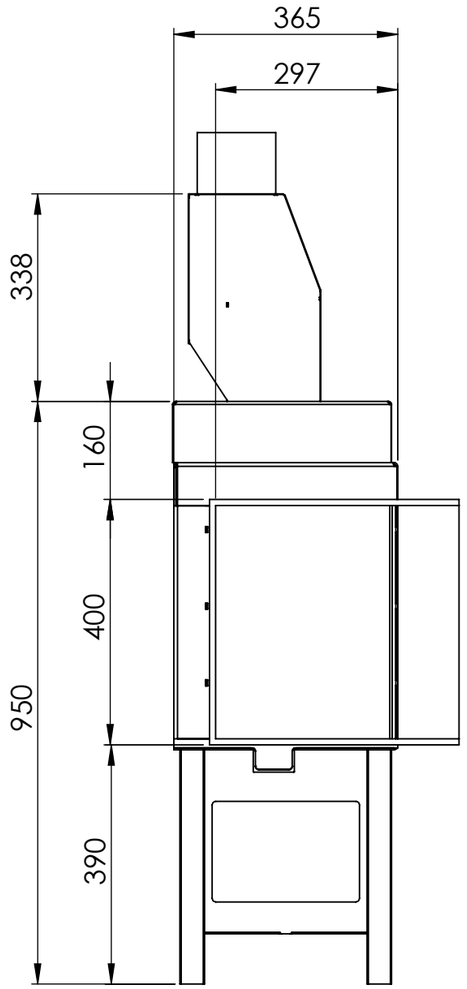

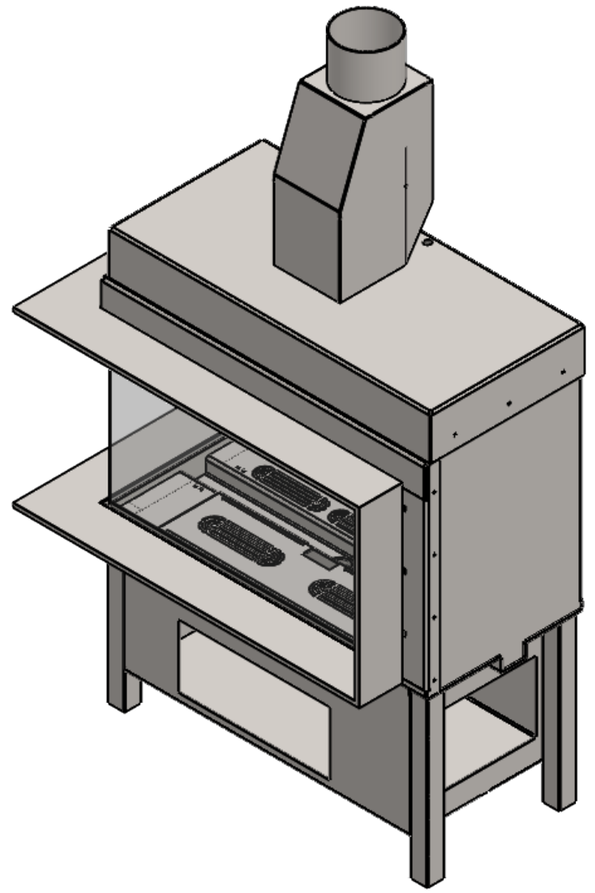


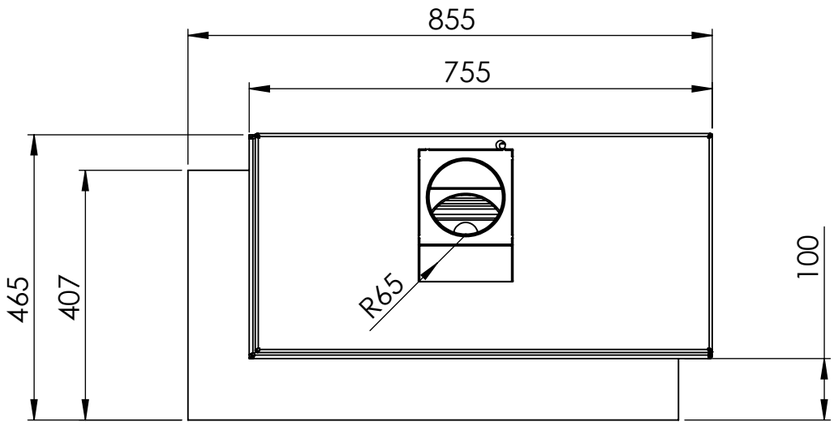



CLIENT				PROJECT Gala 1 Corner B11 130 - Slim frame 100/10 Line burner	ALL RIGHTS RESERVED AND COPYRICHTS BY Vero Design Zagerijstraat 23 B-2960 Sint-Job	
	NAME	DATE	SIGN	PART NUMBER		
DRAWN	Davy D'Hollander	10/10/2018				
CHK'D				MATERIAL:	UNLESS OTHERWISE SPECIFIED: DIMENSIONS ARE IN MILLIMETERS TOLERANCES: ISO 2768 m K	DEBURR AND BREAK SHARP EDGES
APPV'D				WEIGHT:		SCALE:1:10
				FINISH:		DO NOT SCALE DRAWING


A3

SHEET 1 OF 1

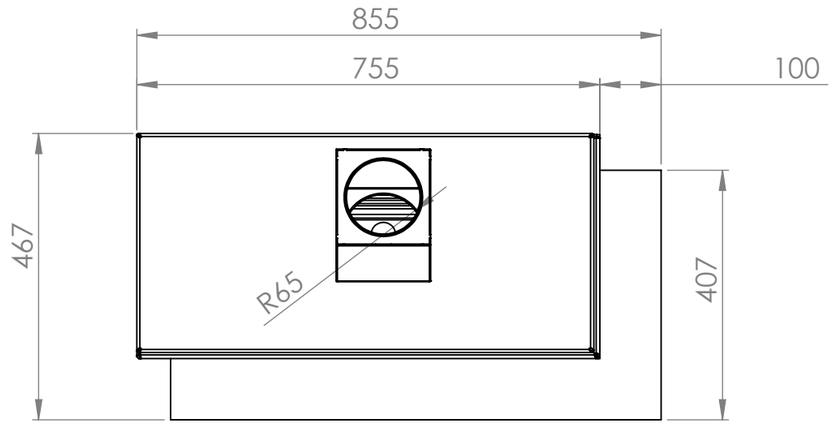


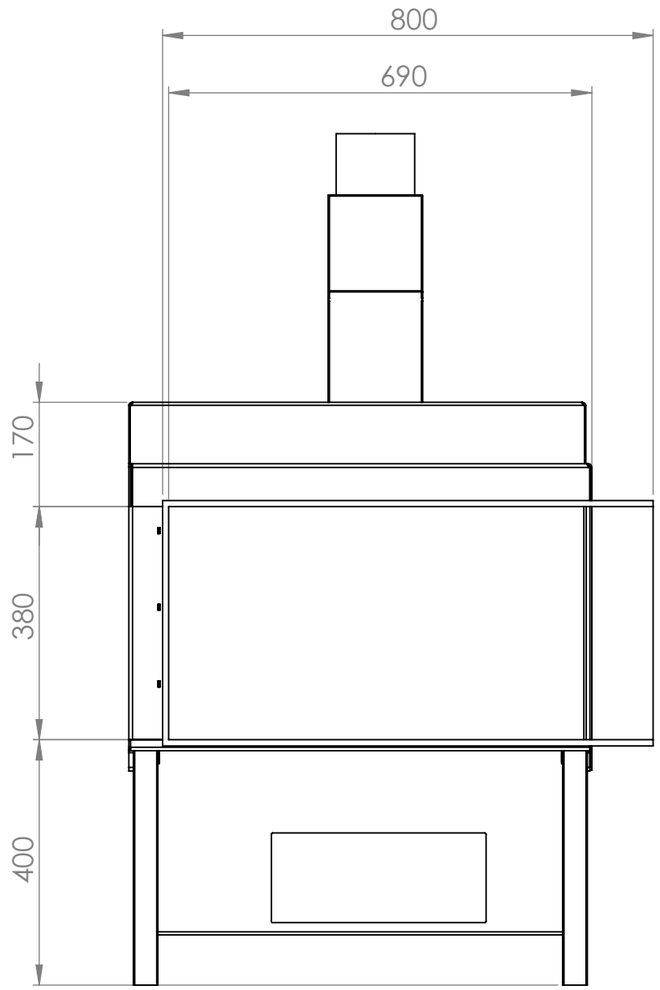


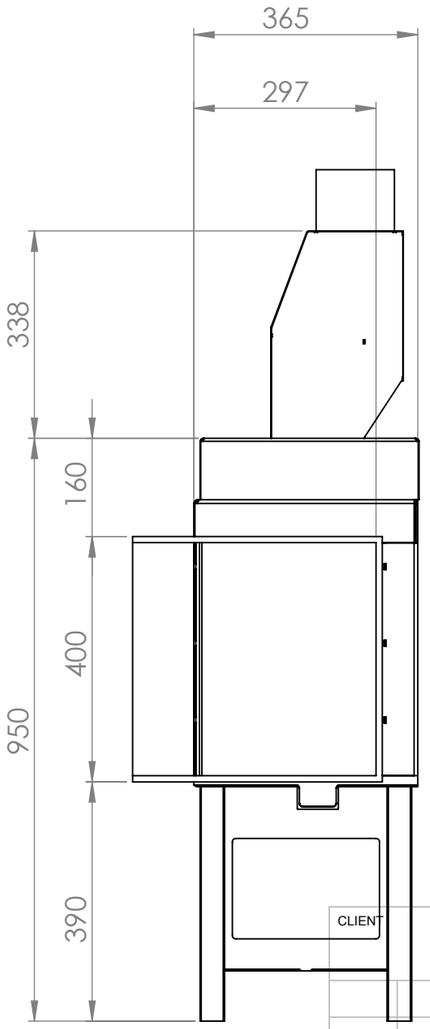


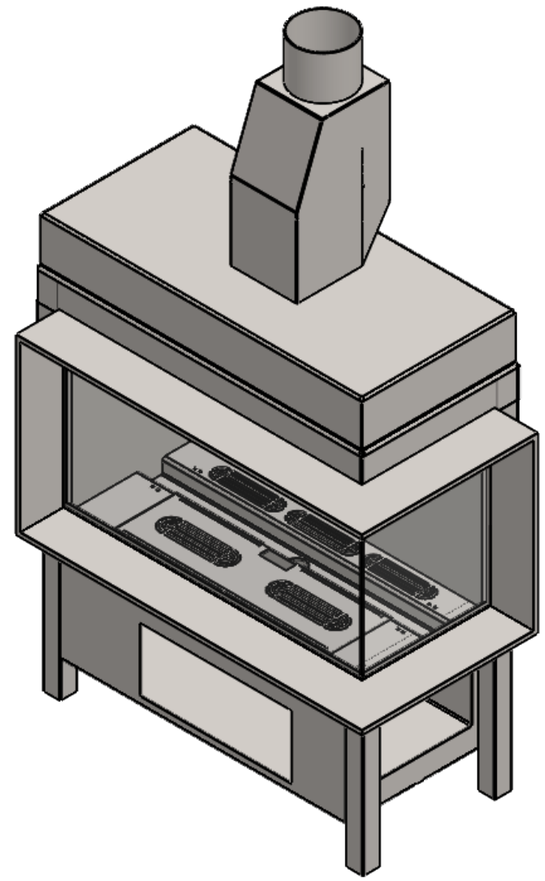


CLIENT				PROJECT	Gala 1 Corner Right B11 130 - Slim frame 100/10 Line burner	ALL RIGHTS RESERVED AND COPYRICHTS BY Vero Design Zagerijstraat 23 B-2960 Sint-Job
	NAME	DATE	SIGN	PART NUMBER	GA1HL-B11-SLF050	
DRAWN		4/10/2019				
CHK'D				MATERIAL:	UNLESS OTHERWISE SPECIFIED: DIMENSIONS ARE IN MILLIMETERS TOLERANCES: ISO 2768 m K	DEBURR AND BREAK SHARP EDGES / A3
APPV'D				WEIGHT:		SCALE:1:10
				FINISH:		DO NOT SCALE DRAWING / SHEET 1 OF 1

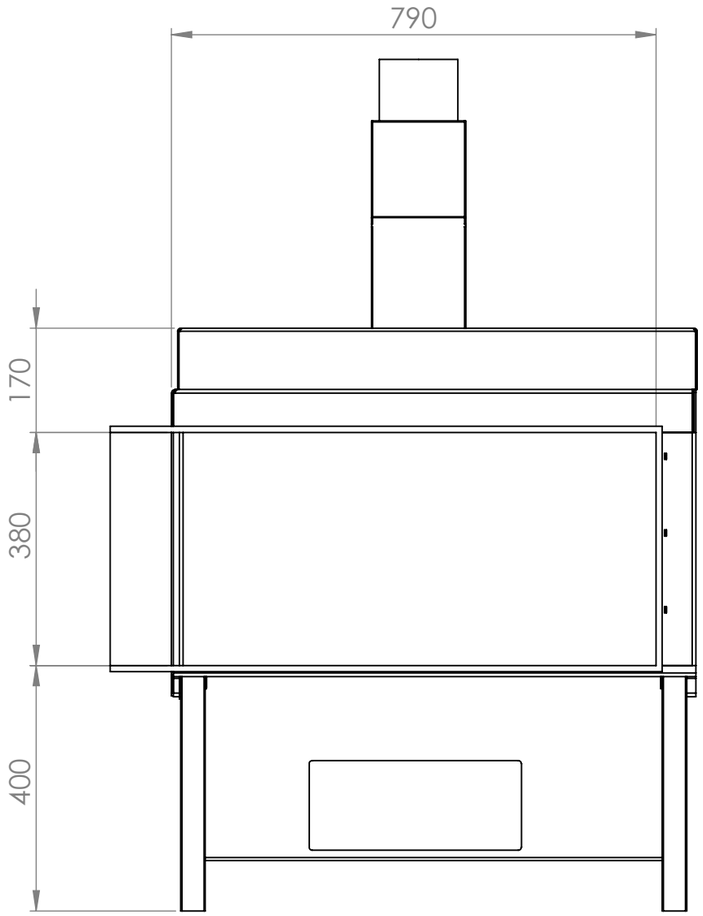


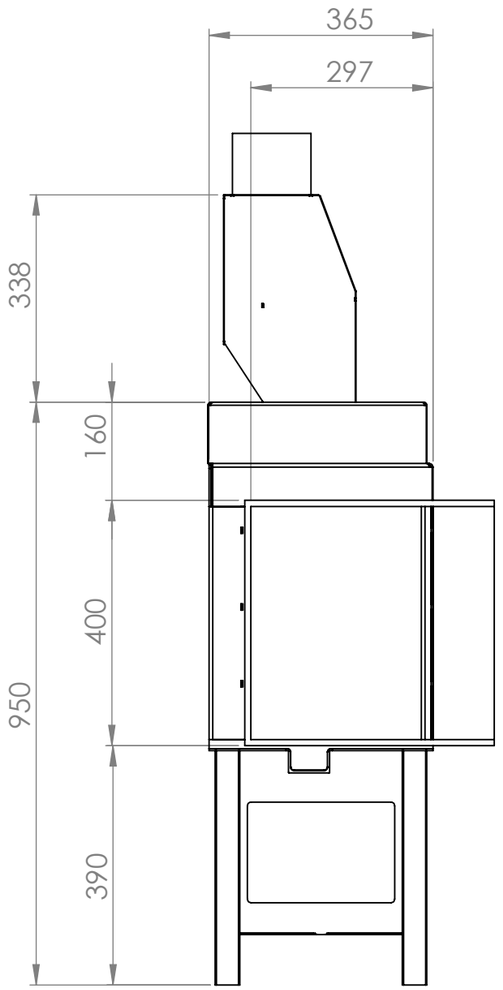


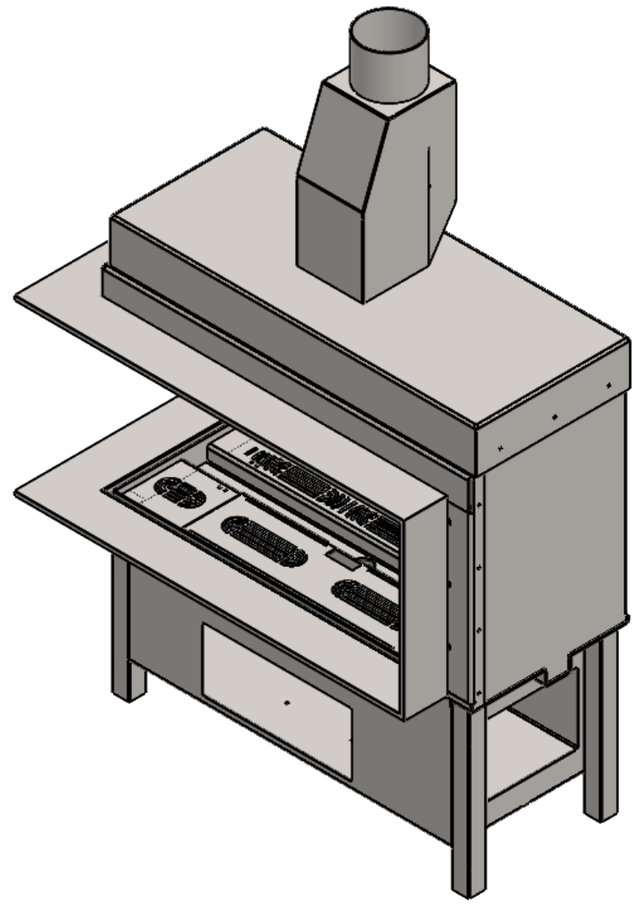


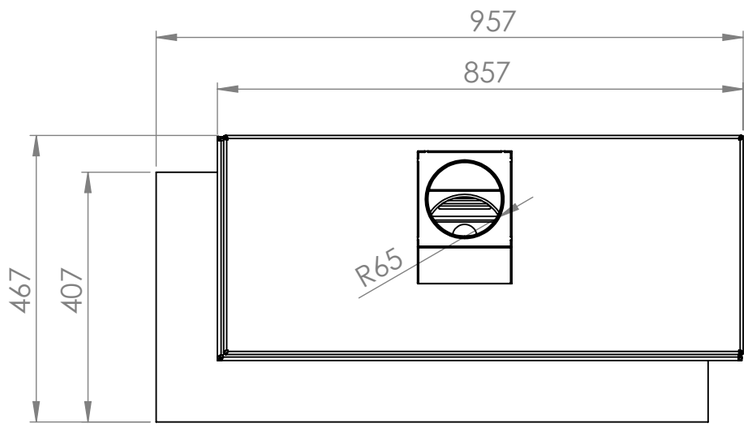


CLIENT				PROJECT Gala 2 Corner Left B11 130 - Slime frame 100/10 Line burner	ALL RIGHTS RESERVED AND COPYRICHTS BY VERO DESIGN Vero Design Zagerijstraat 23 B-2960 Sint-Job	
	NAME	DATE	SIGN	PART NUMBER GA2H-B11-SLF		
DRAWN		8/10/2019				
CHK'D				MATERIAL:	UNLESS OTHERWISE SPECIFIED: DIMENSIONS ARE IN MILLIMETERS TOLERANCES: ISO 2768 m K	DEBURR AND BREAK SHARP EDGES
APPV'D				WEIGHT:		A3
				FINISH:		SCALE:1:10
						DO NOT SCALE DRAWING
						SHEET 1 OF 1

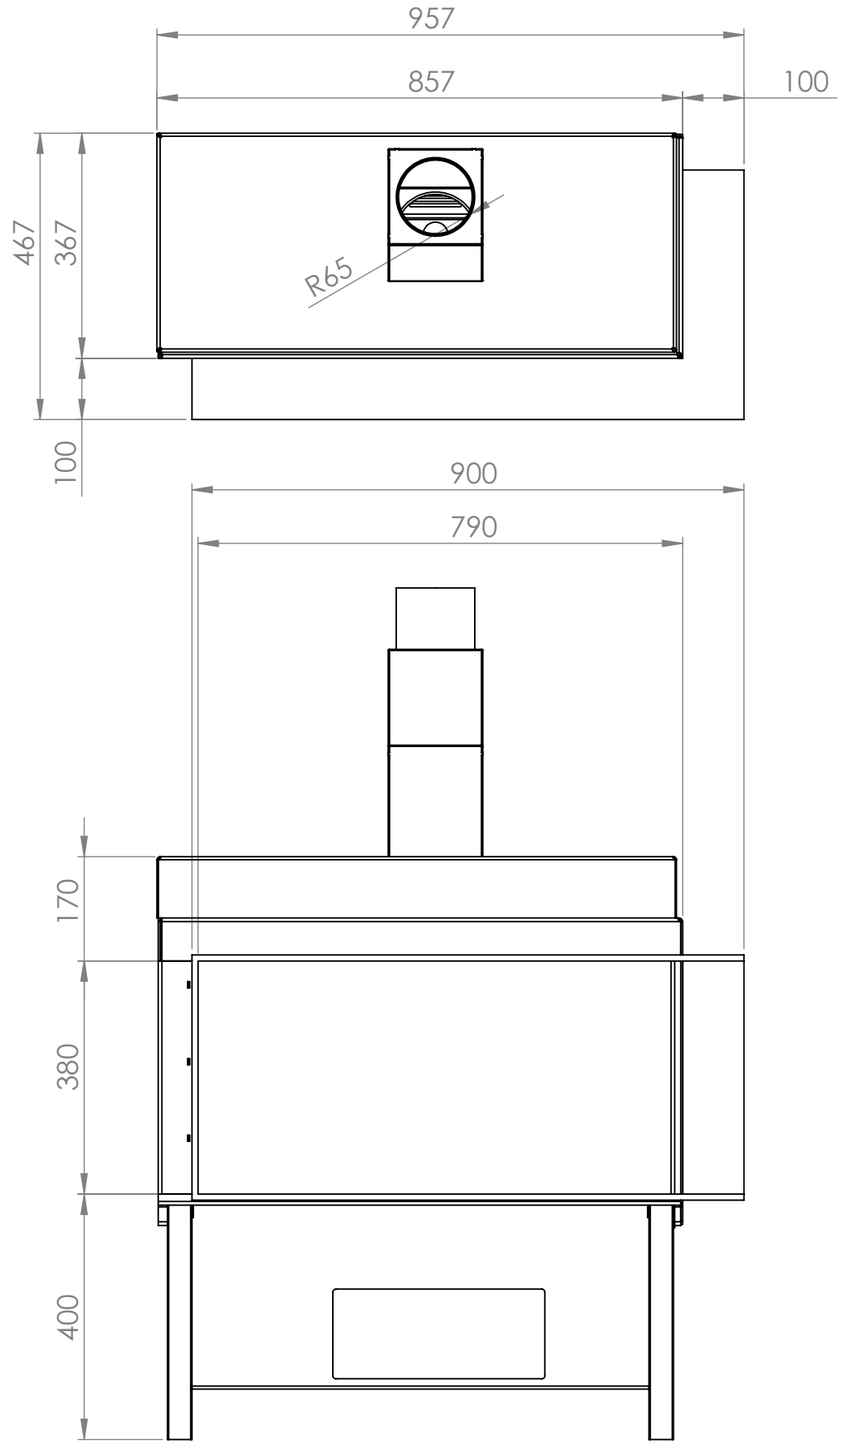


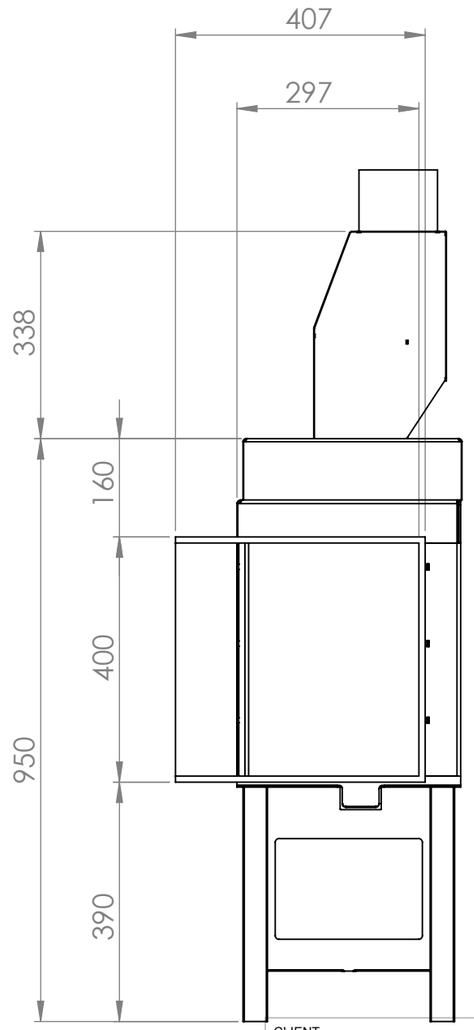


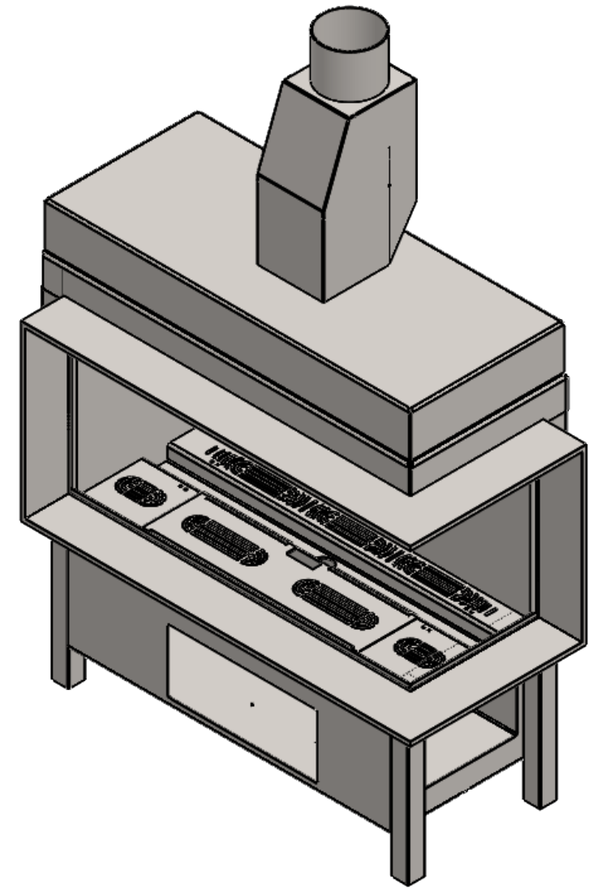


CLIENT				PROJECT Gala 2 Corner Right B11 130 - Slim frame 100/10 Line burner	ALL RIGHTS RESERVED AND COPYRICHTS BY VERO DESIGN Vero Design Zagerijstraat 23 B-2960 Sint-Job	
	NAME	DATE	SIGN	PART NUMBER GA2H-B11-SLF		
DRAWN		8/10/2019				
CHK'D				MATERIAL:	UNLESS OTHERWISE SPECIFIED: DIMENSIONS ARE IN MILLIMETERS TOLERANCES: ISO 2768 m K	DEBURR AND BREAK SHARP EDGES
APPV'D				WEIGHT:		A3 SCALE:1:10
				FINISH:		DO NOT SCALE DRAWING SHEET 1 OF 1

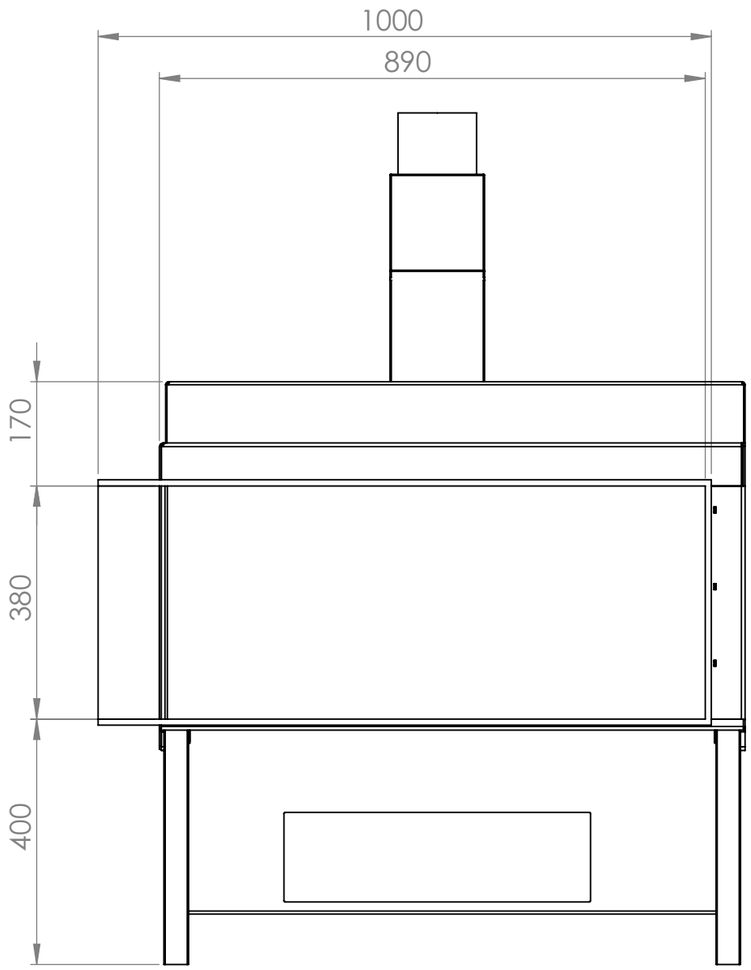


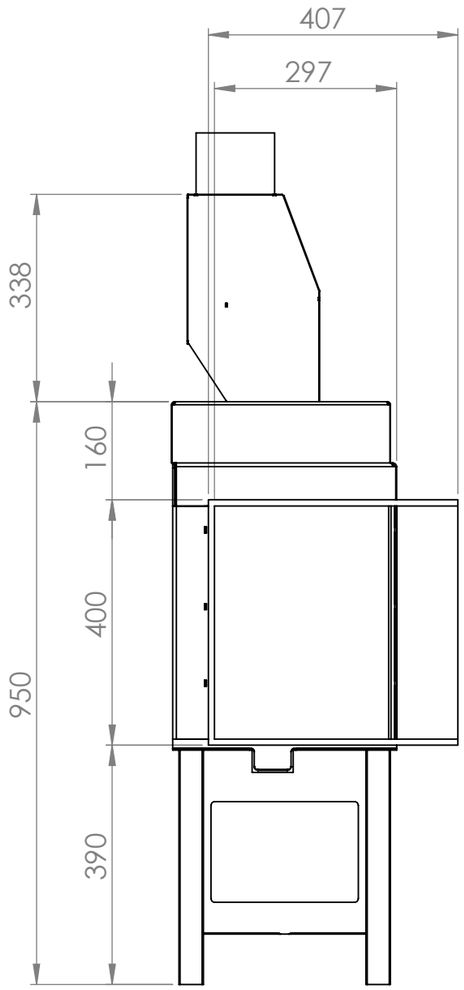


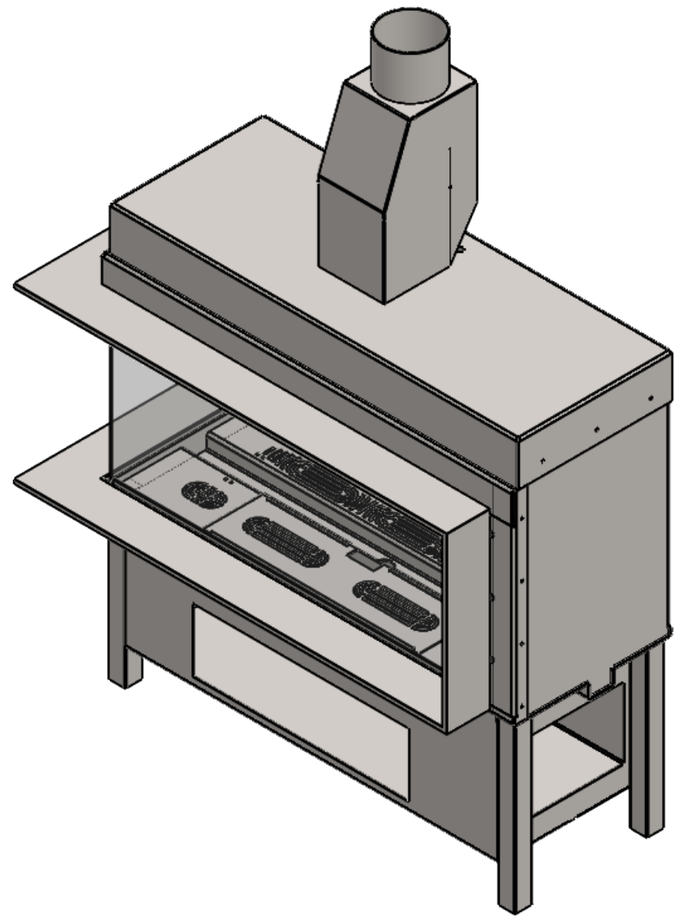


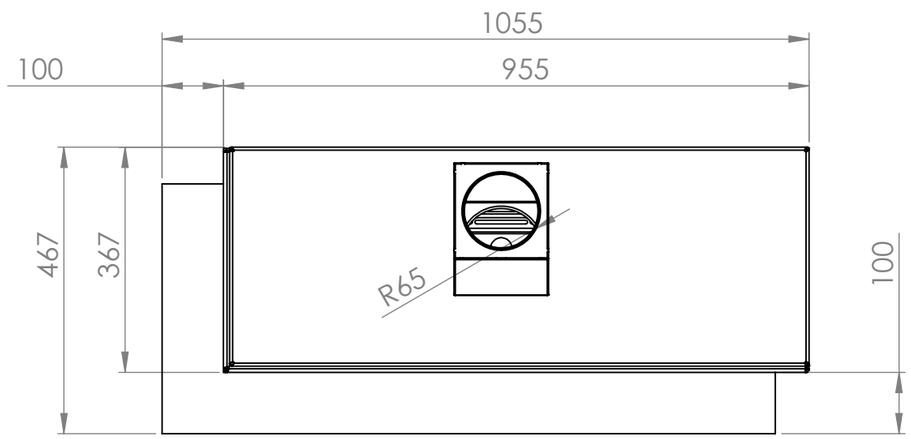


CLIENT				PROJECT	Gala 3 Corner Left B11 130 - Slim frame 100/10 Line burner	ALL RIGHTS RESERVED AND COPYRICHTS BY Vero Design Zagerijstraat 23 B-2960 Sint-Job
	NAME	DATE	SIGN	PART NUMBER		
DRAWN		8/10/2019		GA3HL-B11-SLF		
CHK'D				MATERIAL:	UNLESS OTHERWISE SPECIFIED: DIMENSIONS ARE IN MILLIMETERS TOLERANCES: ISO 2768 m K	DEBURR AND BREAK SHARP EDGES
APPV'D				WEIGHT:		A3
				FINISH:		SCALE:1:10
						DO NOT SCALE DRAWING
						SHEET 1 OF 1

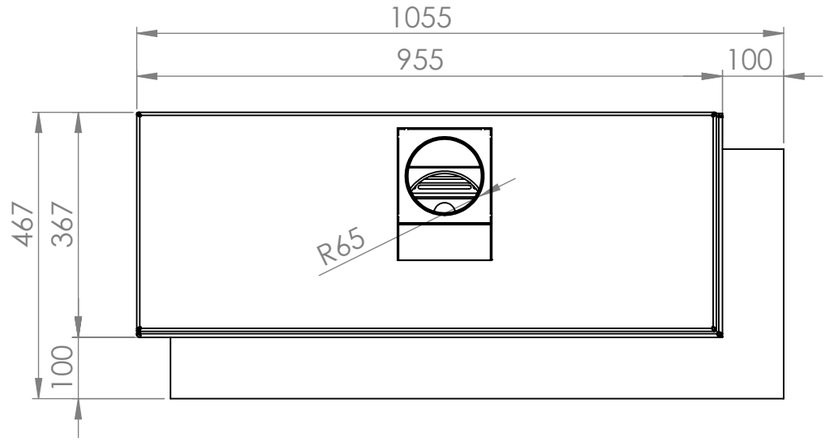


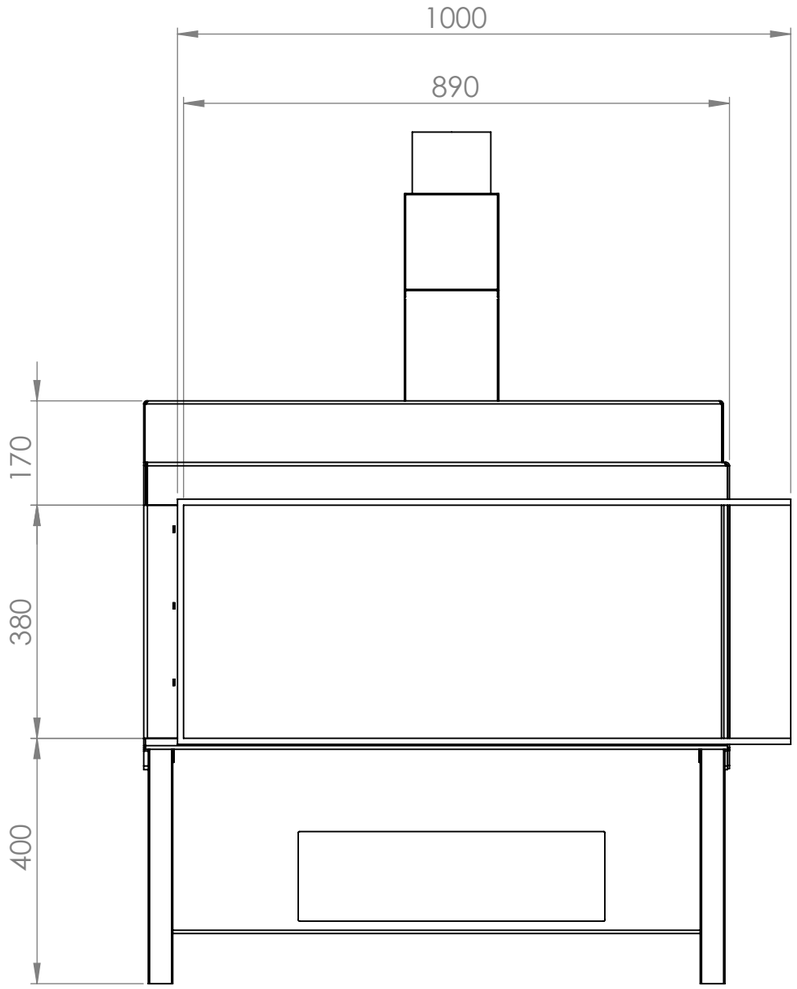


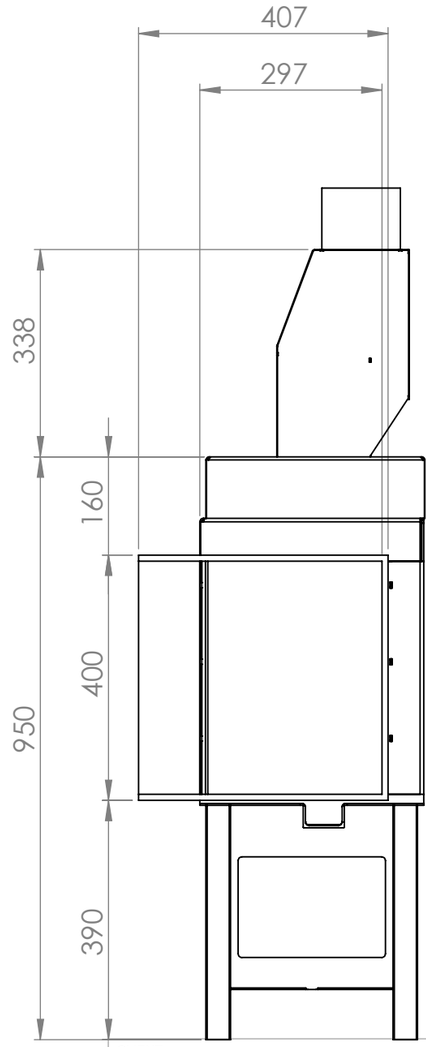


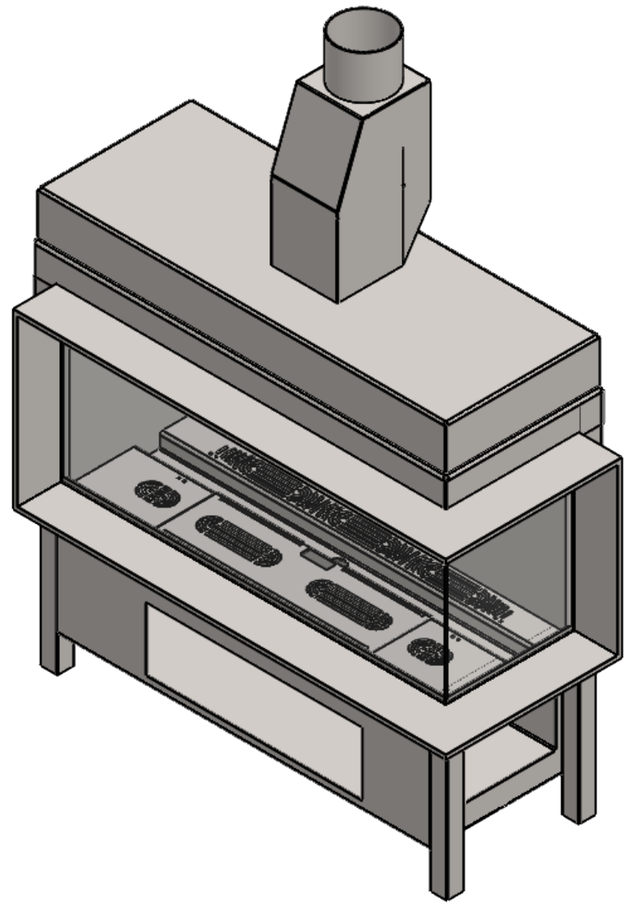


CLIENT				PROJECT Gala 3 Corner Right B11 130 - Slim frame 100/10 Line burner	ALL RIGHTS RESERVED AND COPYRICHTS BY VERO DESIGN Vero Design Zagerijstraat 23 B-2960 Sint-Job
	NAME	DATE	SIGN	PART NUMBER GA3HL-B11-SLF	
DRAWN		8/10/2019			
CHK'D				MATERIAL:	UNLESS OTHERWISE SPECIFIED: DIMENSIONS ARE IN MILLIMETERS TOLERANCES: ISO 2768 m K
APPV'D				WEIGHT:	DEBURR AND BREAK SHARP EDGES — A3
				FINISH:	DO NOT SCALE DRAWING — SCALE:1:10 — SHEET 1 OF 1

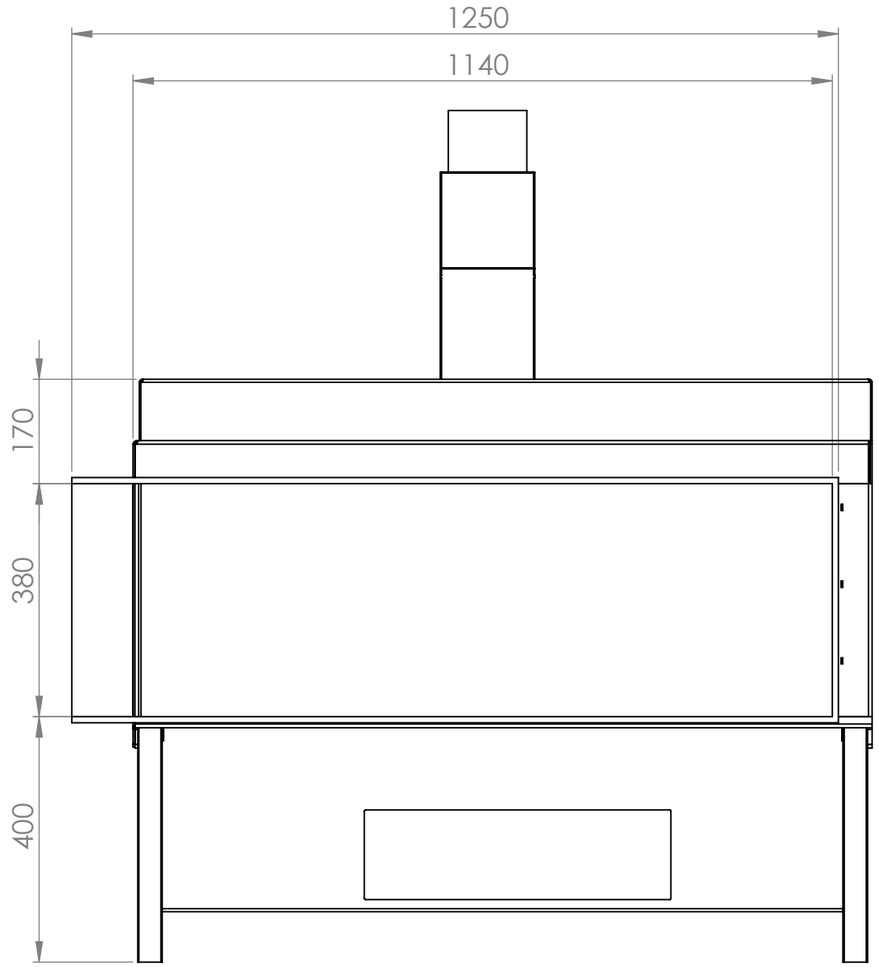

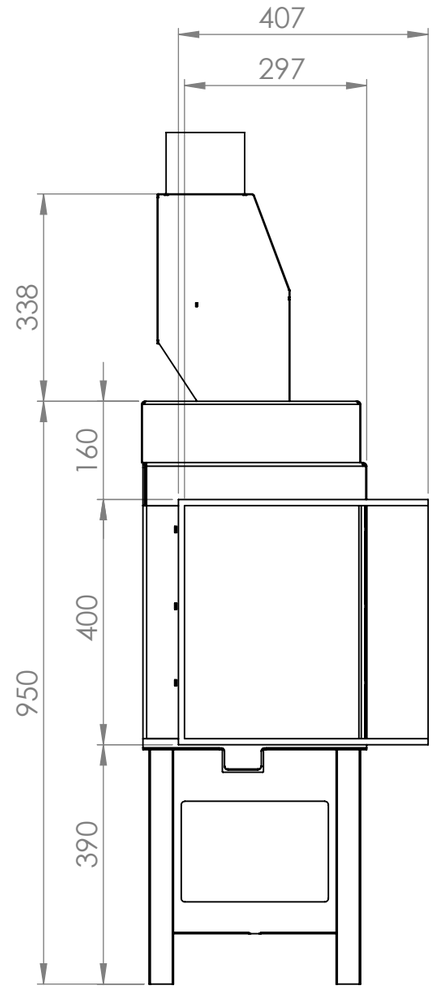


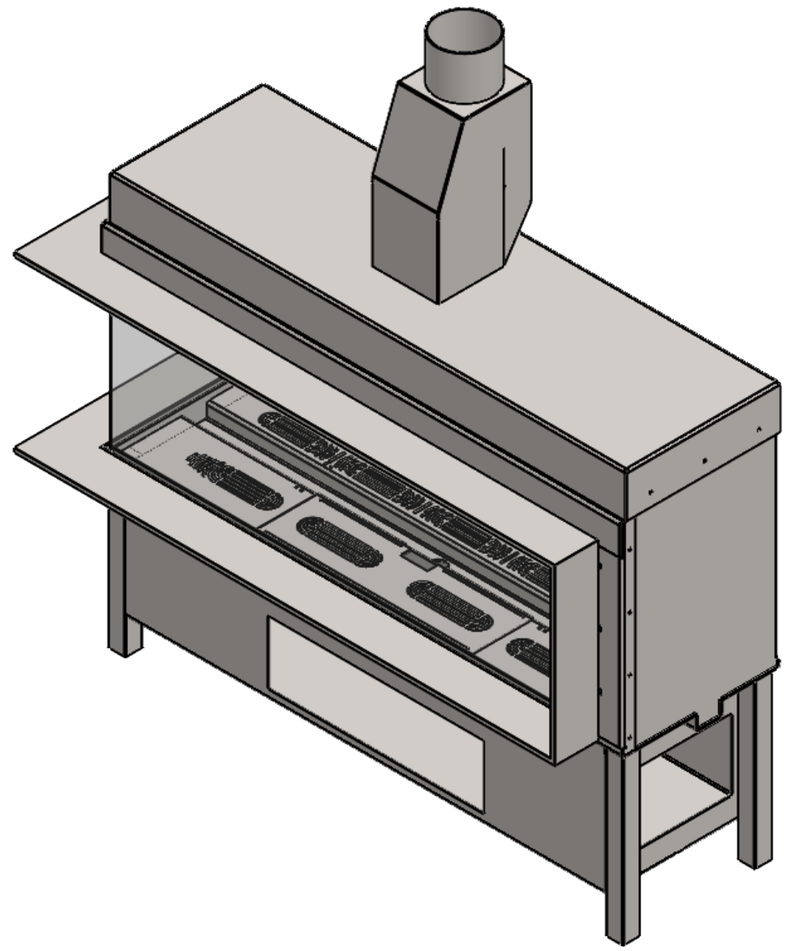


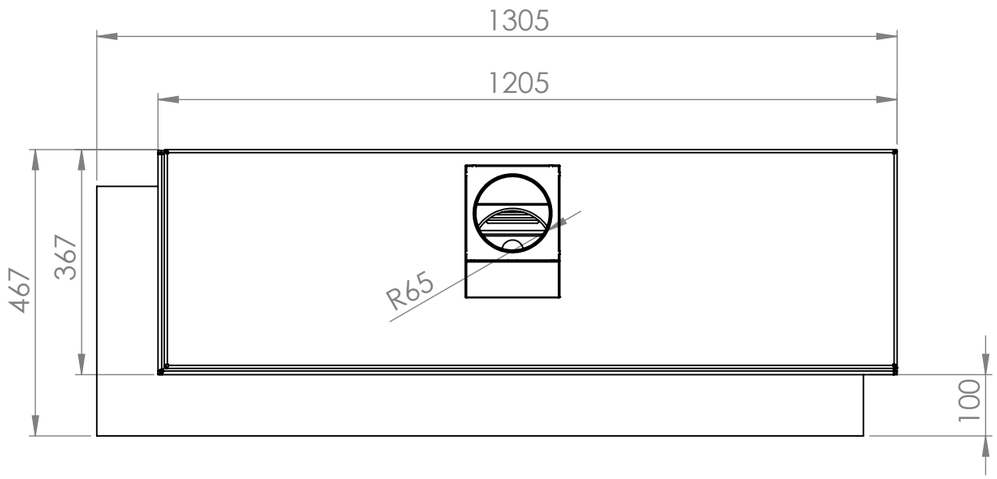



CLIENT				Gala 4 Corner Left B11 130 - Slim frame 100/10 Line burner	ALL RIGHTS RESERVED AND COPYRICHTS BY VERO DESIGN Vero Design Zagerijstraat 23 B-2960 Sint-Job	
	NAME	DATE	SIGN	PART NUMBER GA4HL-B11-SLF		
DRAWN		5/09/2019				
CHK'D				MATERIAL:	UNLESS OTHERWISE SPECIFIED: DIMENSIONS ARE IN MILLIMETERS TOLERANCES: ISO 2768 m K	DEBURR AND BREAK SHARP EDGES
APPV'D				WEIGHT:		SCALE:1:10
				FINISH:		DO NOT SCALE DRAWING / SHEET 1 OF 1

A3

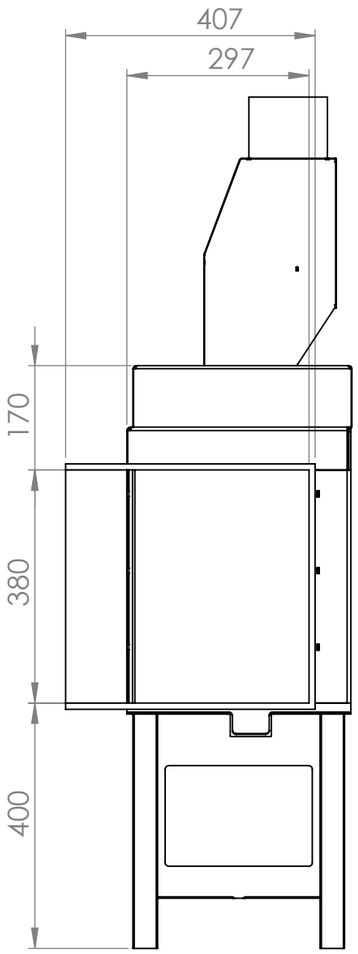


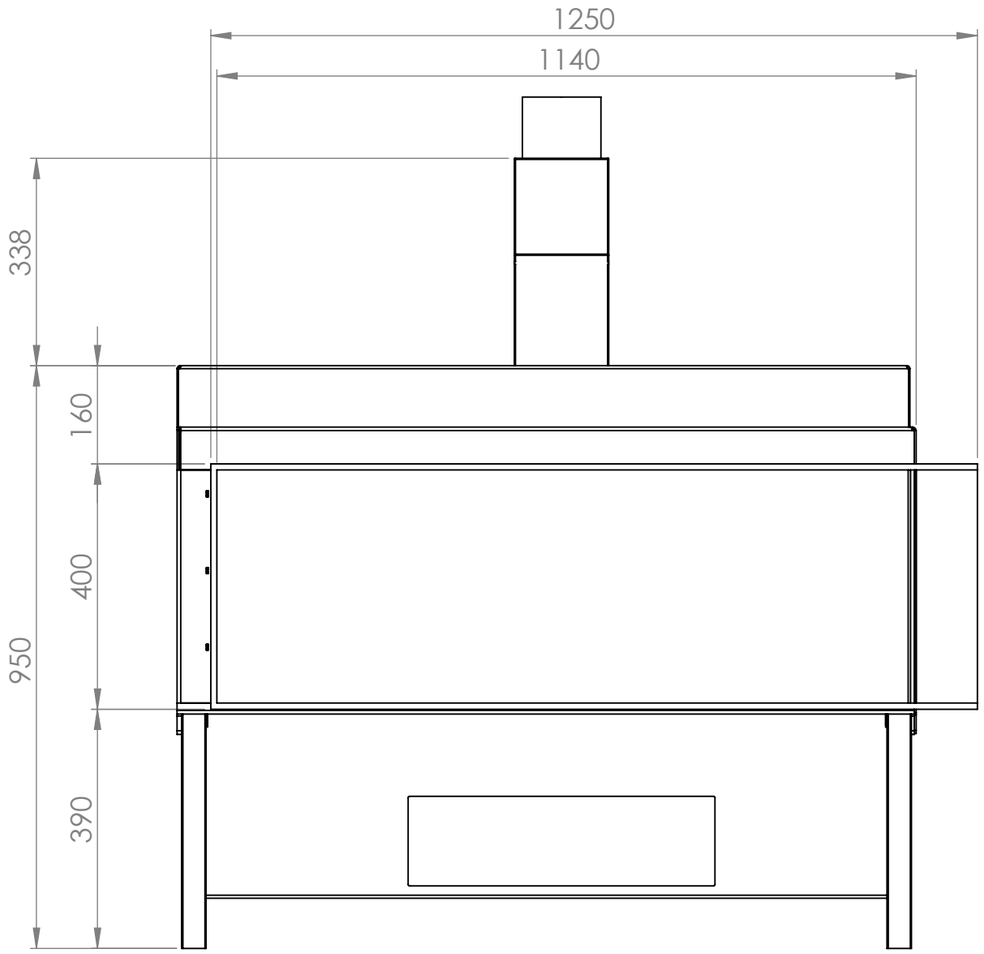


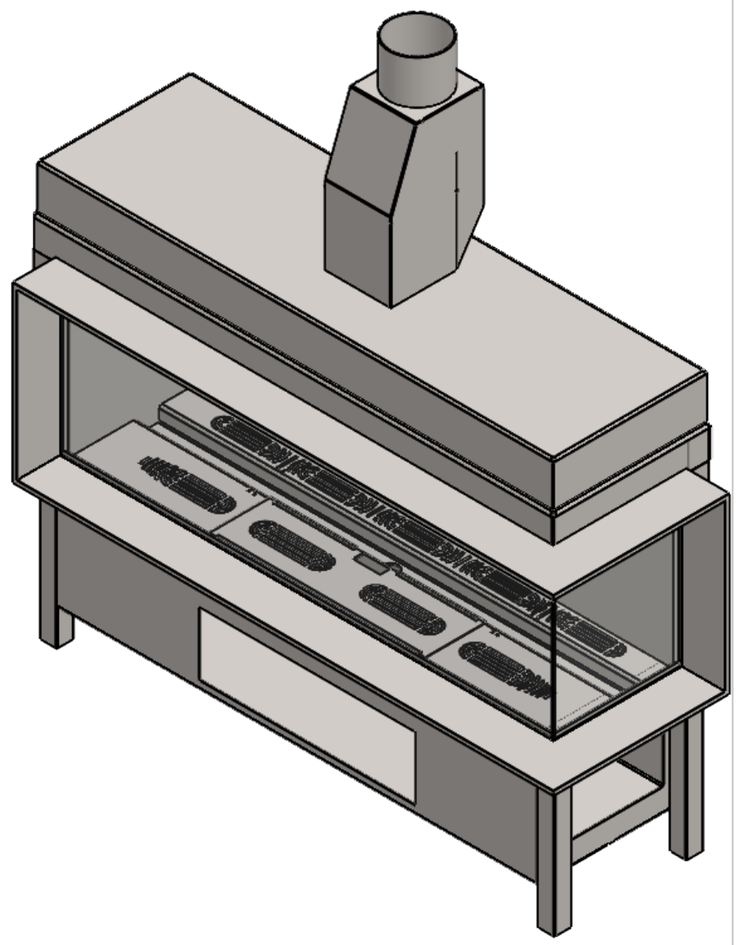


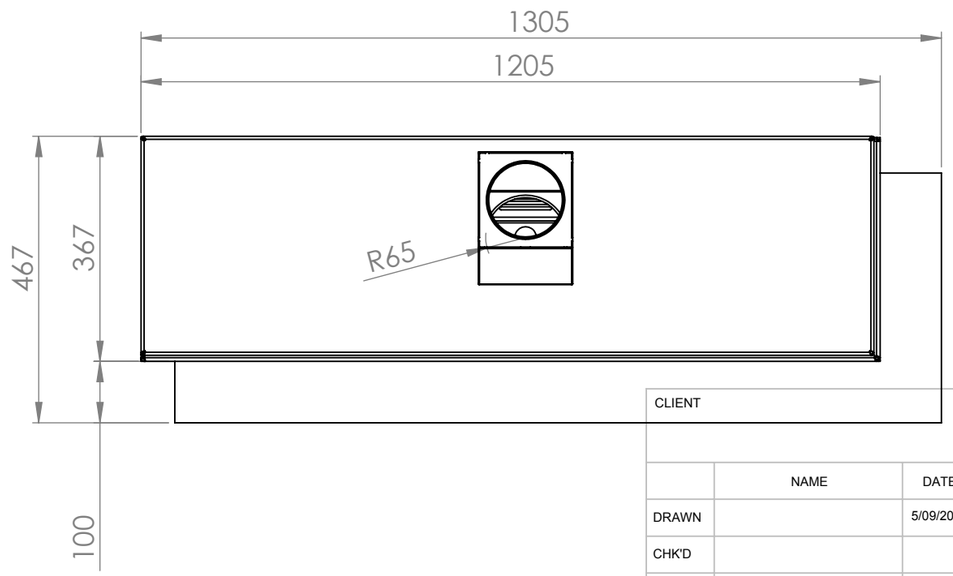


CLIENT				Gala 4 Corner Right B11 130 - Slim frame 100/10 Line burner	ALL RIGHTS RESERVED AND COPYRICHTS BY Vero Design Zagerijstraat 23 B-2960 Sint-Job	
	NAME	DATE	SIGN	PART NUMBER GA4HL-B11-SLF		
DRAWN		5/09/2019				
CHK'D				MATERIAL:	UNLESS OTHERWISE SPECIFIED: DIMENSIONS ARE IN MILLIMETERS TOLERANCES: ISO 2768 m K	DEBURR AND BREAK SHARP EDGES	A3
APPV'D				WEIGHT:			SCALE:1:10
				FINISH:		DO NOT SCALE DRAWING	SHEET 1 OF 1

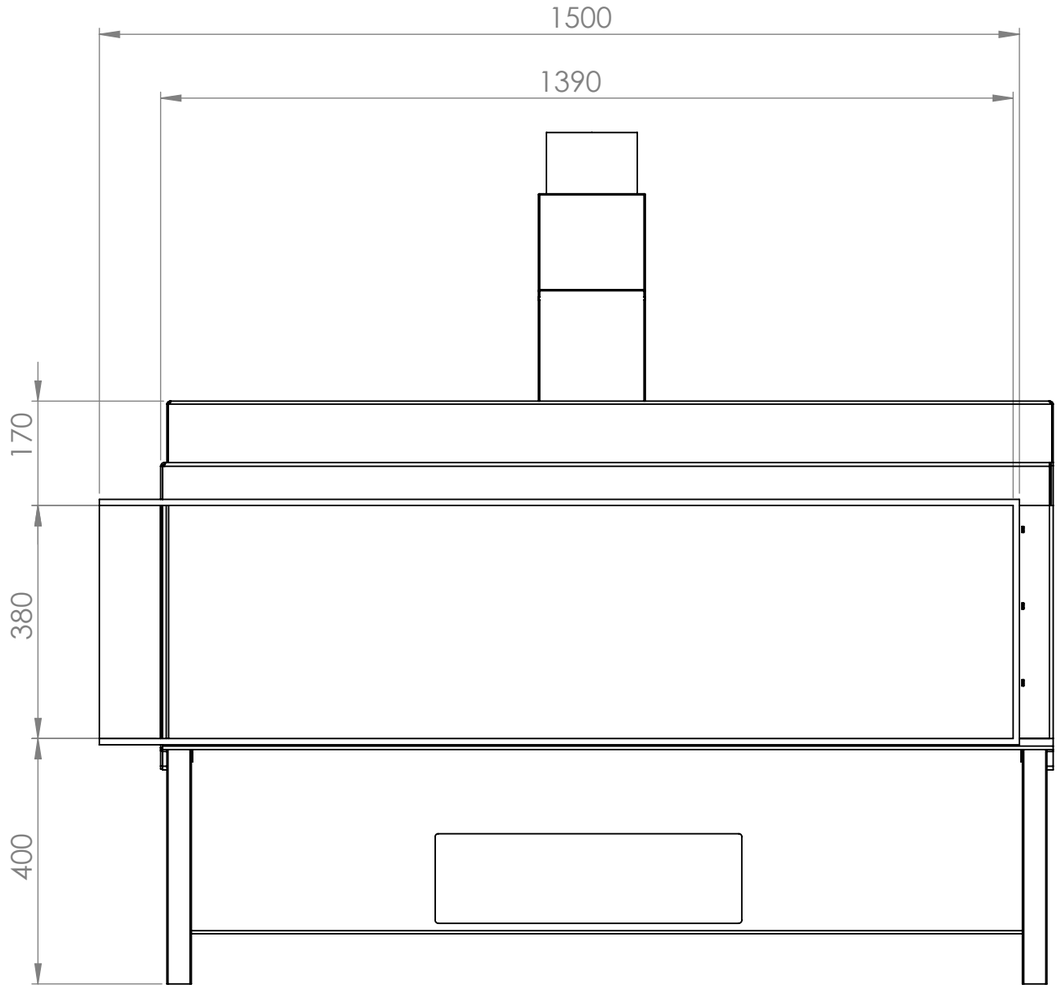


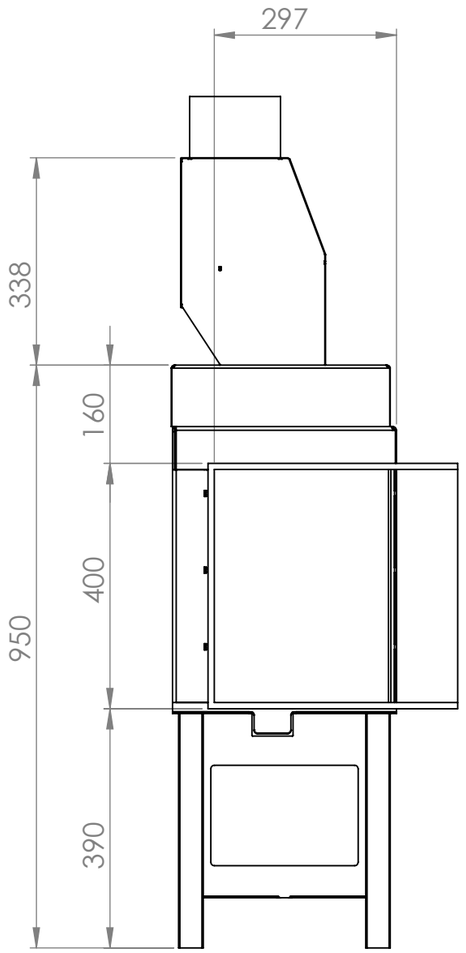


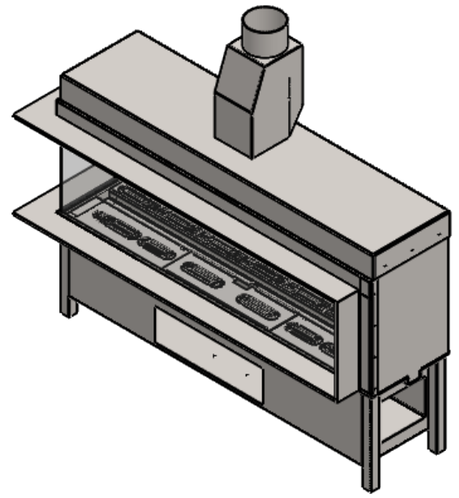


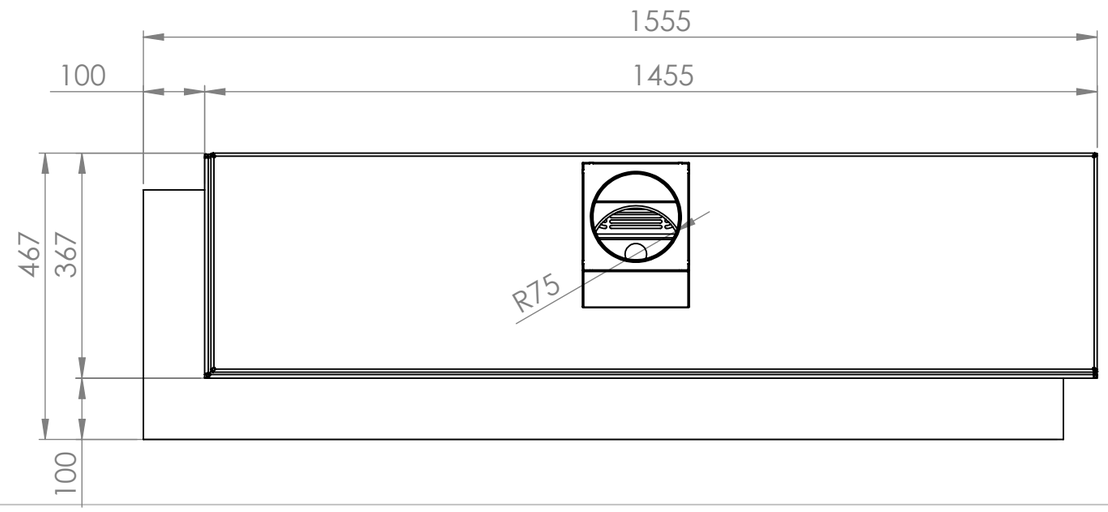


CLIENT				PROJECT Gala 5 Corner Left B11 150 - Slim frame 100/10 Line burner	ALL RIGHTS RESERVED AND COPYRICHTS BY VERO DESIGN Vero Design Zagerijstraat 23 B-2960 Sint-Job	
	NAME	DATE	SIGN	PART NUMBER GA5HL-B11-SLF		
DRAWN		8/10/2019				
CHK'D				MATERIAL:	UNLESS OTHERWISE SPECIFIED: DIMENSIONS ARE IN MILLIMETERS TOLERANCES: ISO 2768 m K	DEBURR AND BREAK SHARP EDGES
APPV'D				WEIGHT:		A3
				FINISH:		SCALE:1:10
						DO NOT SCALE DRAWING SHEET 1 OF 1

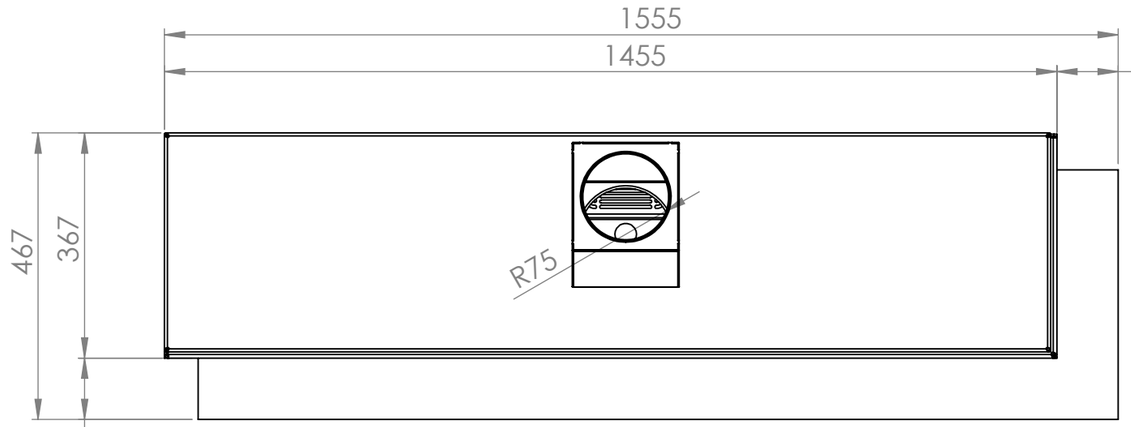


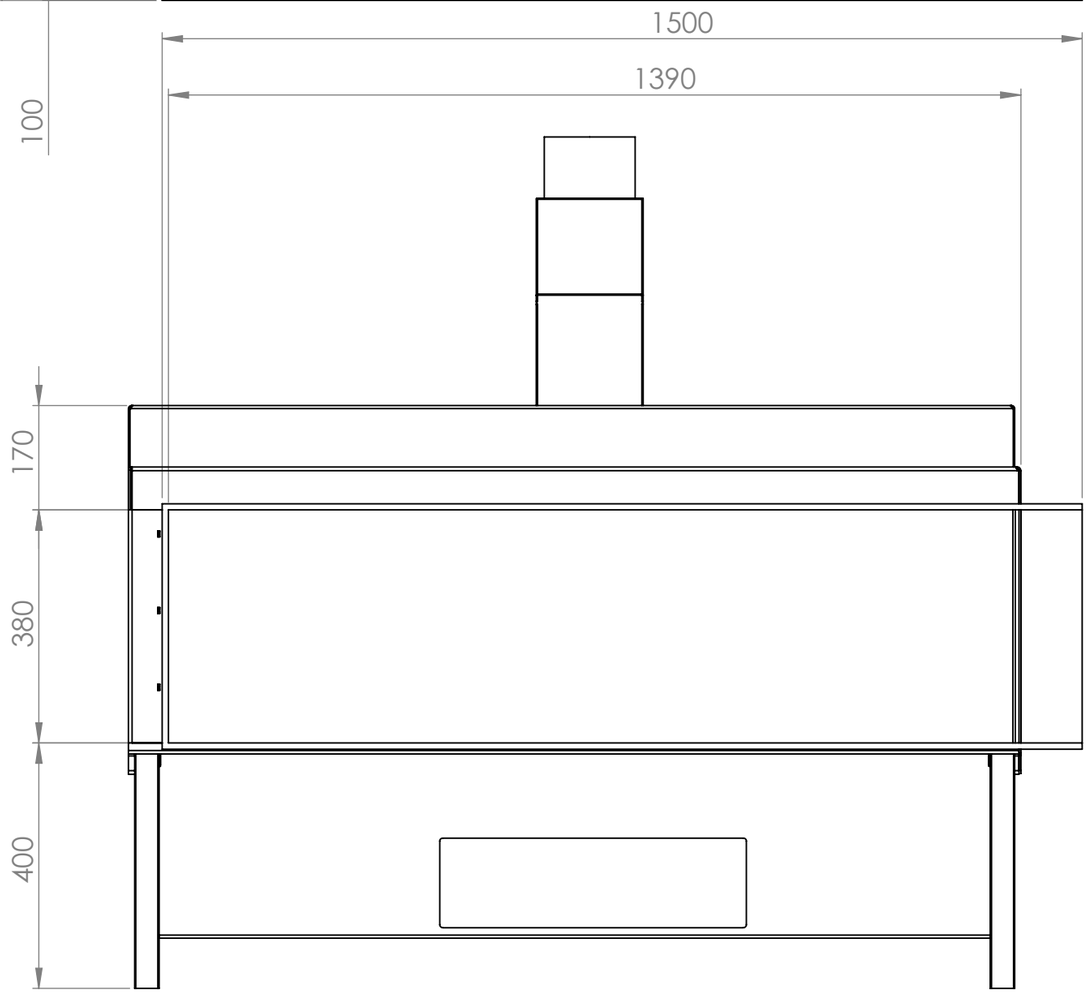


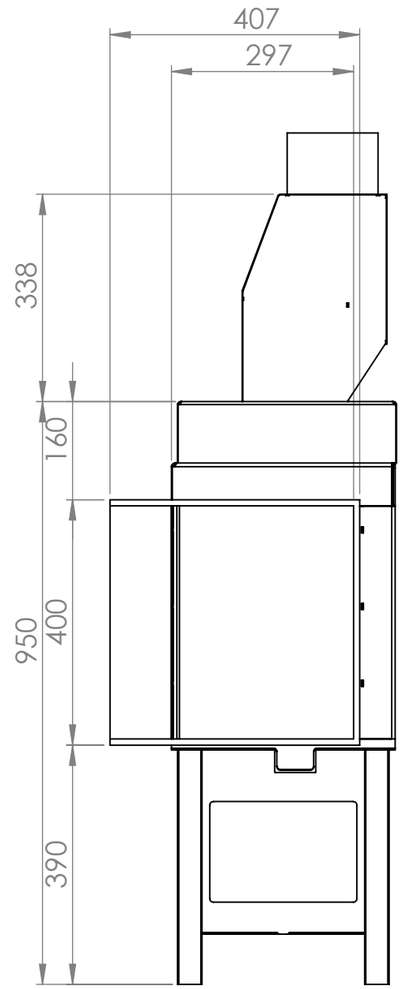


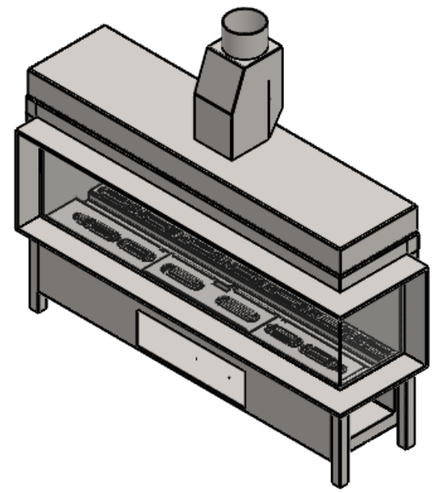


CLIENT				PROJECT Gala 5 Corner Right B11 150 - Slim frame 100/10 Line burner	ALL RIGHTS RESERVED AND COPYRICHTS BY Vero Design Zagerijstraat 23 B-2960 Sint-Job	
	NAME	DATE	SIGN	PART NUMBER GA5HL-B11-SLF		
DRAWN		8/10/2019				
CHK'D				MATERIAL:	UNLESS OTHERWISE SPECIFIED: DIMENSIONS ARE IN MILLIMETERS TOLERANCES: ISO 2768 m K	DEBURR AND BREAK SHARP EDGES
APPV'D				WEIGHT:		A3
				FINISH:		SCALE:1:10
						DO NOT SCALE DRAWING SHEET 1 OF 1

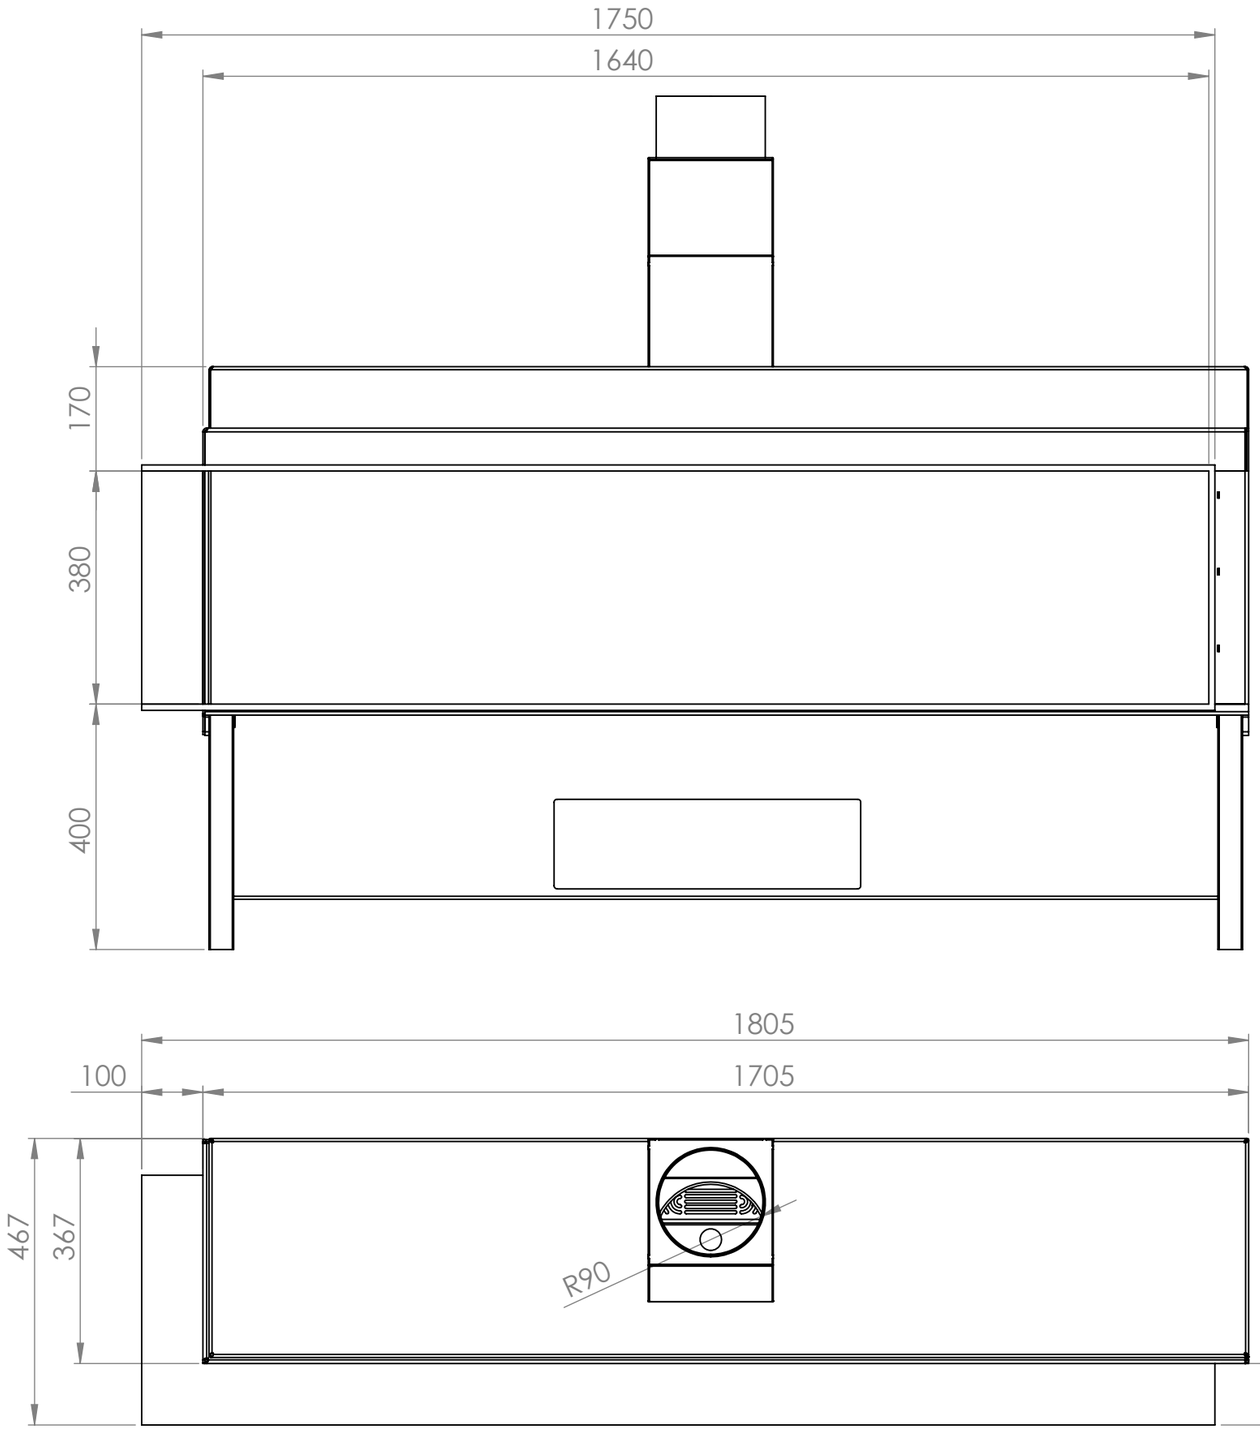


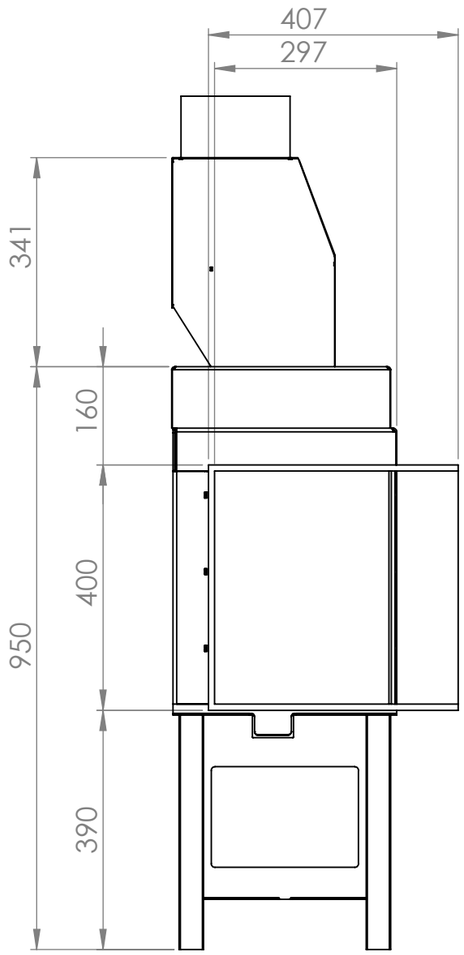


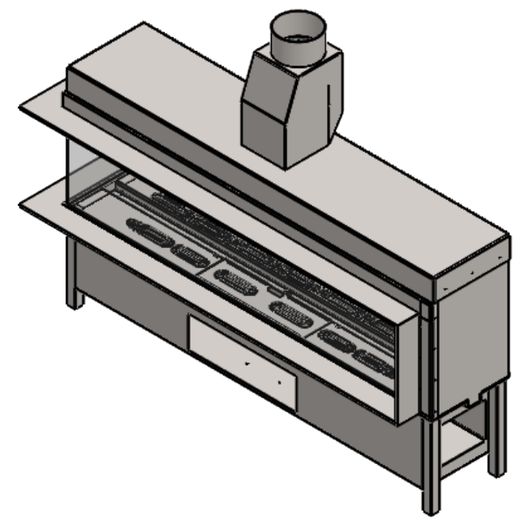


CLIENT				PROJECT Gala 6 Corner Right B11 180 - Slim frame 100/10 Line burner	ALL RIGHTS RESERVED AND COPYRICHTS BY Vero Design Zagerijstraat 23 B-2960 Sint-Job	
	NAME	DATE	SIGN	PART NUMBER GA6HL-B11-SLF		
DRAWN		8/10/2019				
CHK'D				MATERIAL:	UNLESS OTHERWISE SPECIFIED: DIMENSIONS ARE IN MILLIMETERS TOLERANCES: ISO 2768 m K	DEBURR AND BREAK SHARP EDGES
APPV'D				WEIGHT:		A3
				FINISH:		SCALE:1:10
						DO NOT SCALE DRAWING / SHEET 1 OF 1

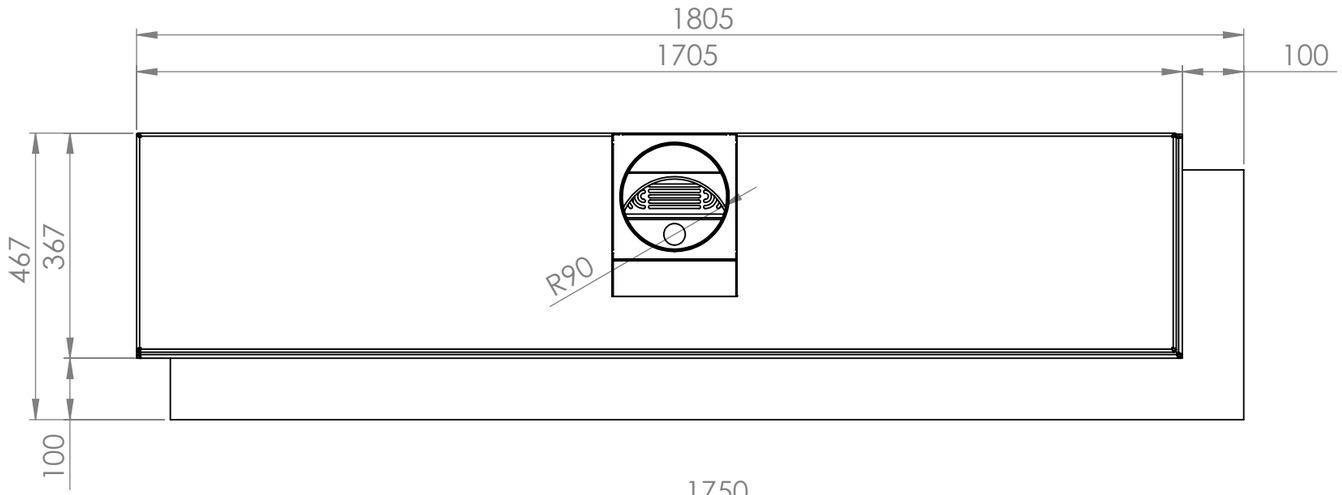

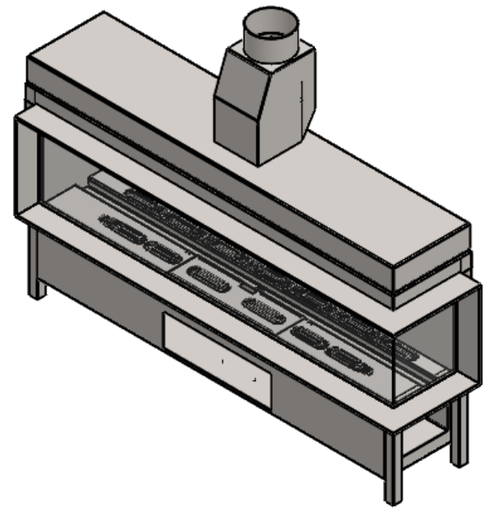

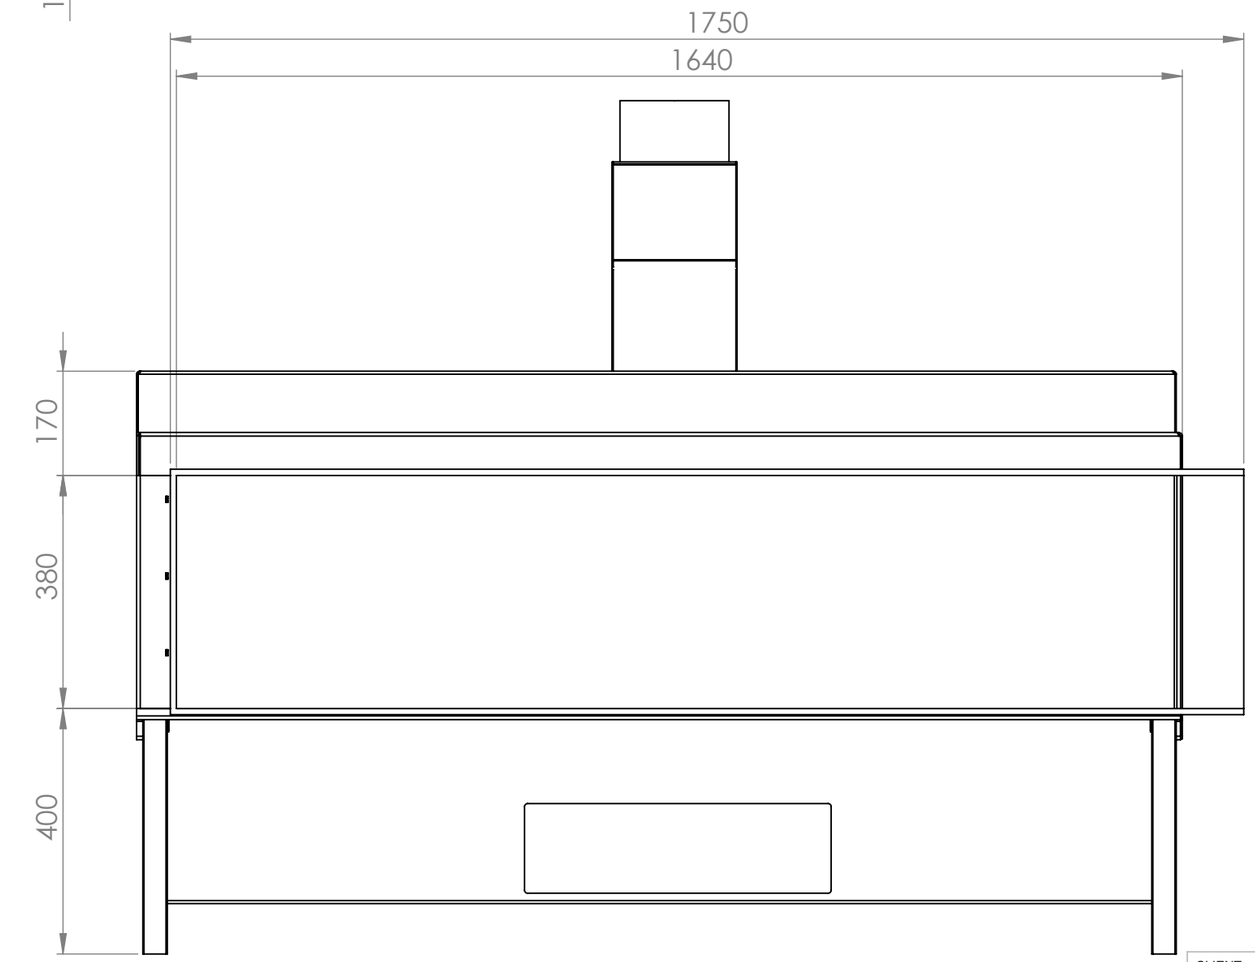

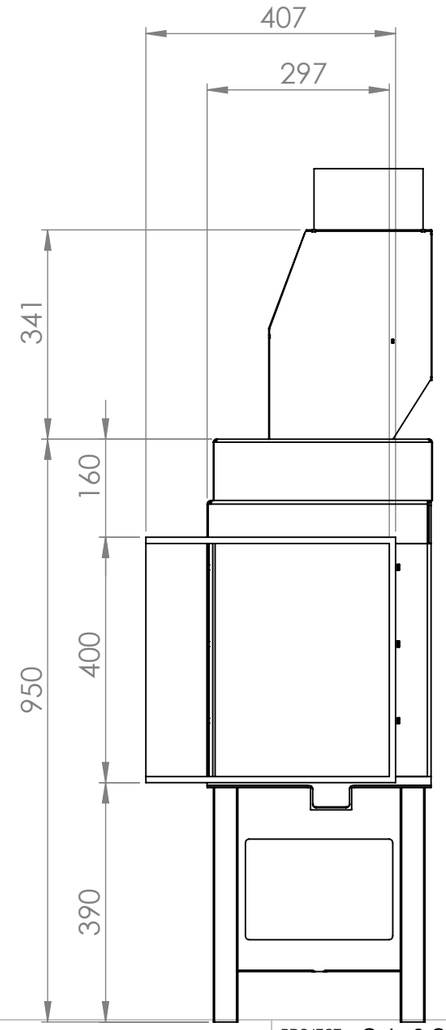

CLIENT		PROJECT	Gala 6 Corner Right B11 180 - Slim frame 100/10 Line burner
	NAME / DATE / SIGN	PART NUMBER	GA6HL-B11-SLF
DRAWN	8/10/2019		
CHK'D		MATERIAL:	UNLESS OTHERWISE SPECIFIED: DIMENSIONS ARE IN MILLIMETERS TOLERANCES: ISO 2768 m K
APPV'D		WEIGHT:	
		FINISH:	

ALL RIGHTS RESERVED AND COPYRICHTS BY

VERO DESIGN
Vero Design
Zagerijstraat 23
B-2960 Sint-Job


DEBURR AND BREAK SHARP EDGES


A3


SCALE:1:10


DO NOT SCALE DRAWING

SHEET 1 OF 1

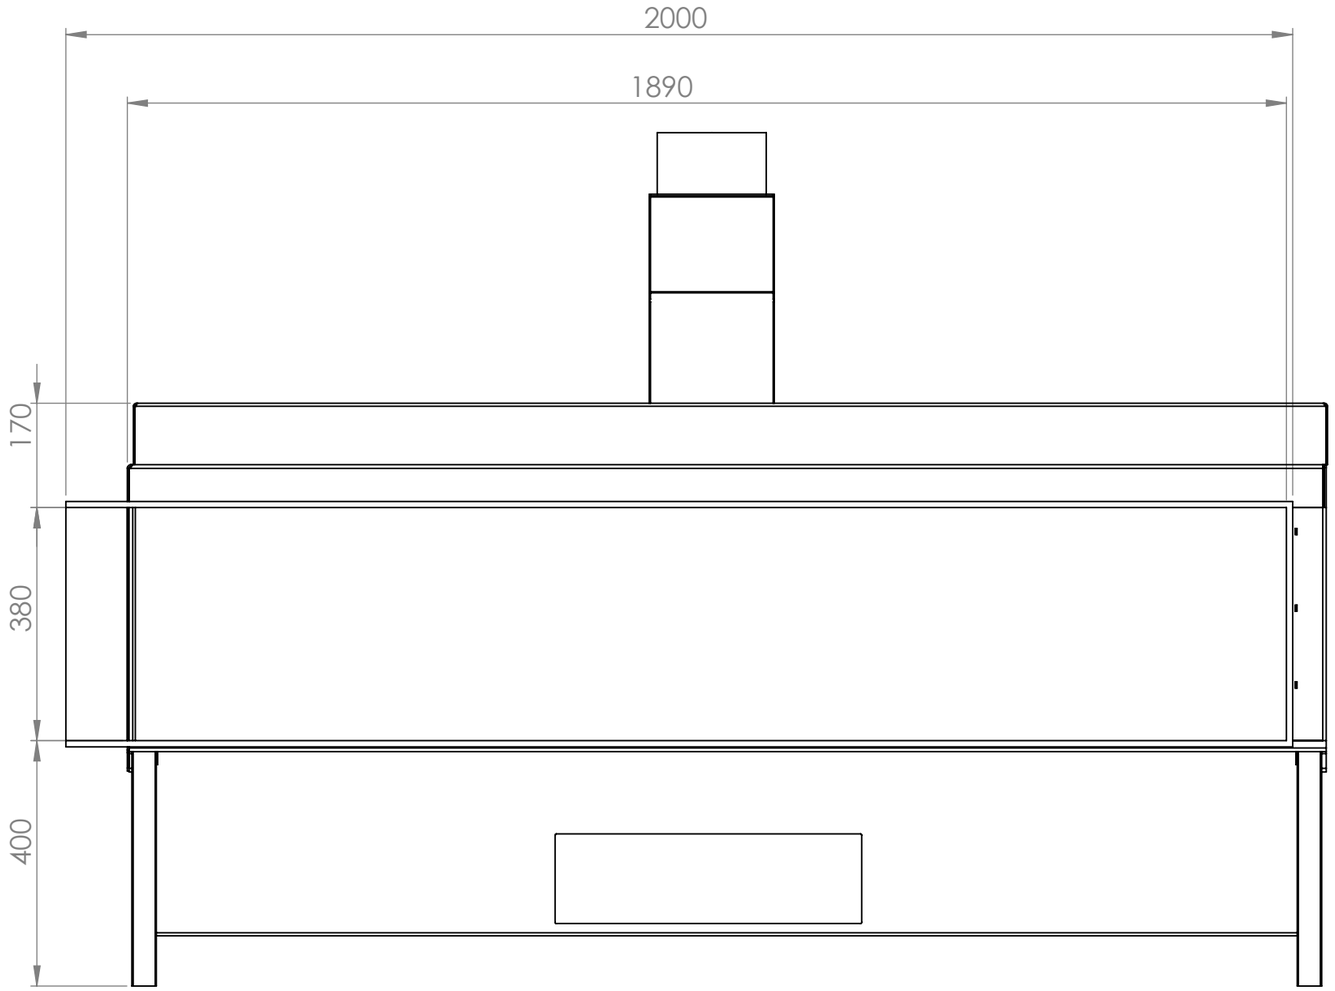

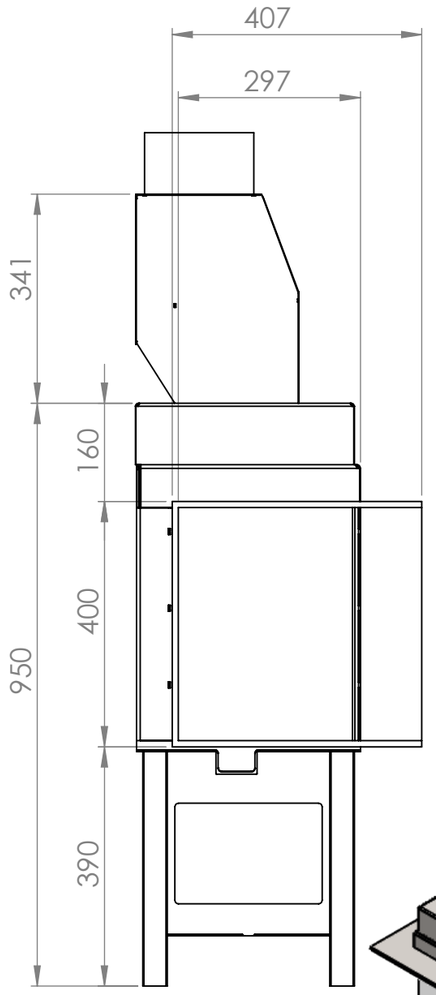

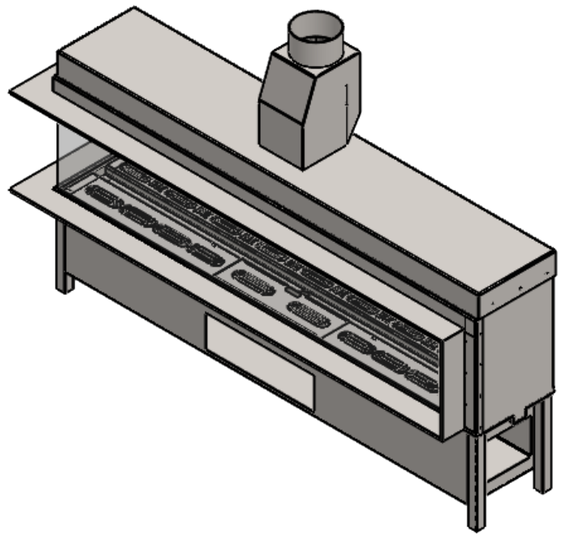

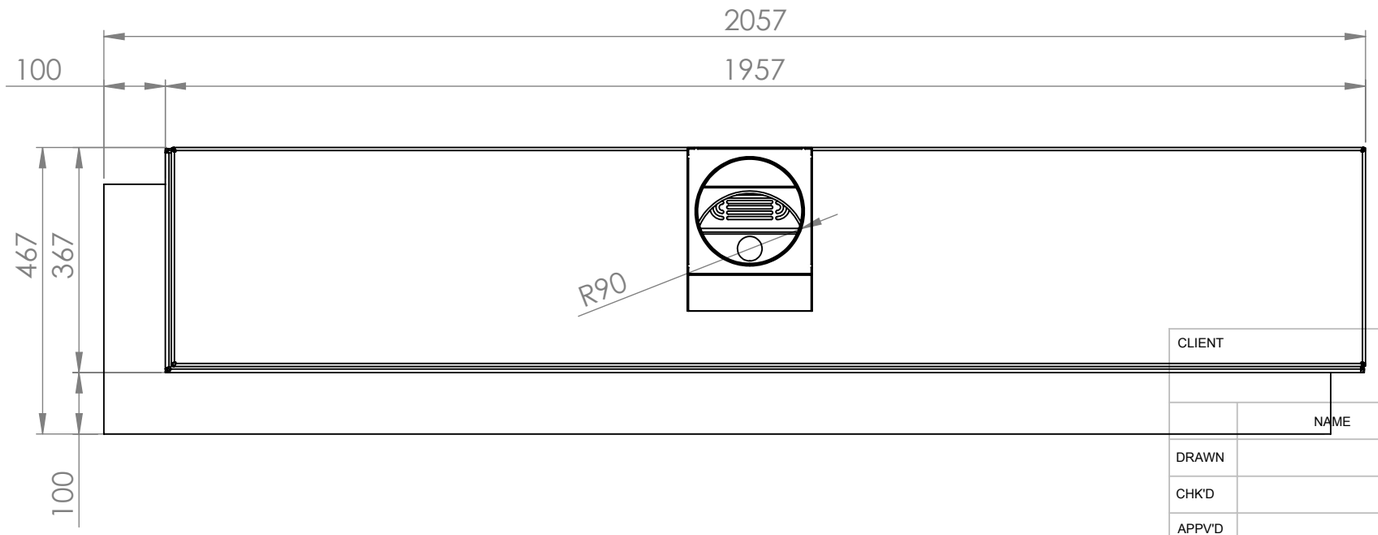

CLIENT			
	NAME	DATE	SIGN
DRAWN		29/03/2019	
CHK'D			
APPV'D			

PROJECT: Gala 7 Corner Left
B11 180 - Line burner
Slim frame 100/10

PART NUMBER: GA7HL-B11-SLF

MATERIAL:

WEIGHT:

FINISH:

UNLESS OTHERWISE SPECIFIED:
DIMENSIONS ARE IN MILLIMETERS
TOLERANCES: ISO 2768 m K

DEBURR AND BREAK SHARP EDGES

DO NOT SCALE DRAWING


A3


SCALE:1:10


SHEET 1 OF 1


ALL RIGHTS RESERVED AND COPYRICHTS BY

VERO DESIGN
Vero Design
Zagerijstraat 23
B-2960 Sint-Job

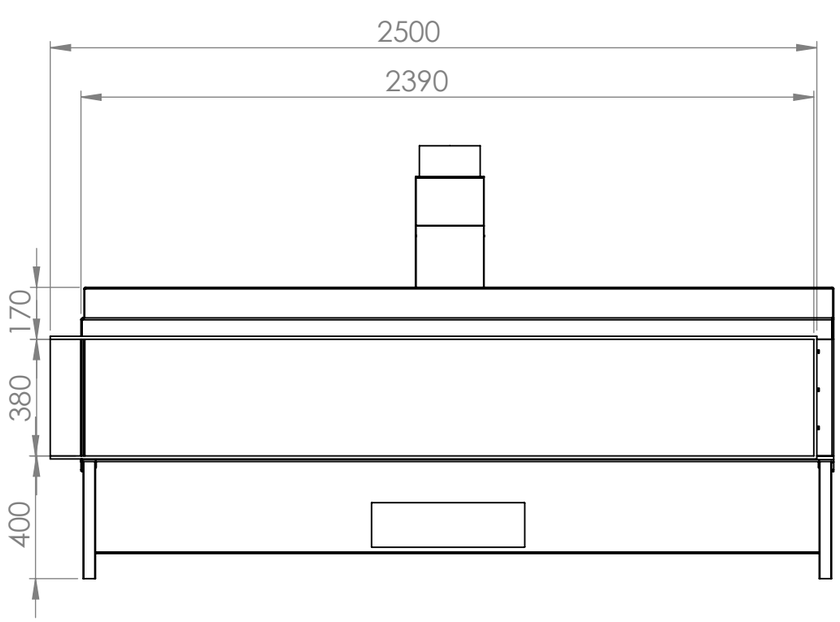


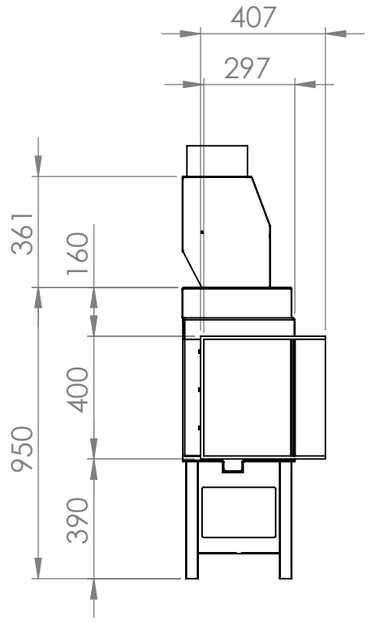


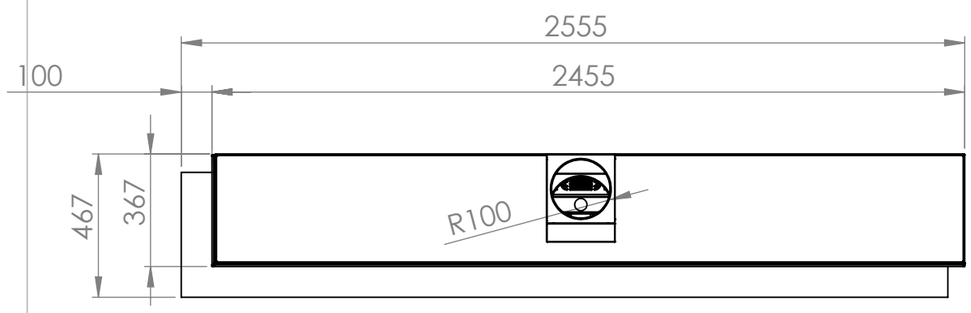


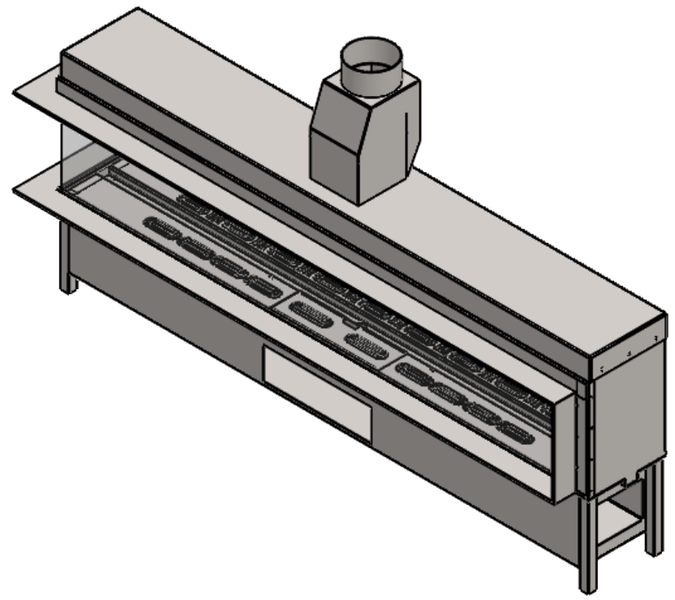


CLIENT				PROJECT Gala 8 Corner Left B11 200 - Slim frame 100/10 Line burner	ALL RIGHTS RESERVED AND COPYRICHTS BY VERO DESIGN Vero Design Zagerijstraat 23 B-2960 Sint-Job	
	NAME	DATE	SIGN	PART NUMBER GA8HL-B11-SLF		
DRAWN		9/10/2019				
CHK'D				MATERIAL:	UNLESS OTHERWISE SPECIFIED: DIMENSIONS ARE IN MILLIMETERS TOLERANCES: ISO 2768 m K	DEBURR AND BREAK SHARP EDGES
APPV'D				WEIGHT:		SCALE:1:20
				FINISH:		DO NOT SCALE DRAWING / SHEET 1 OF 1

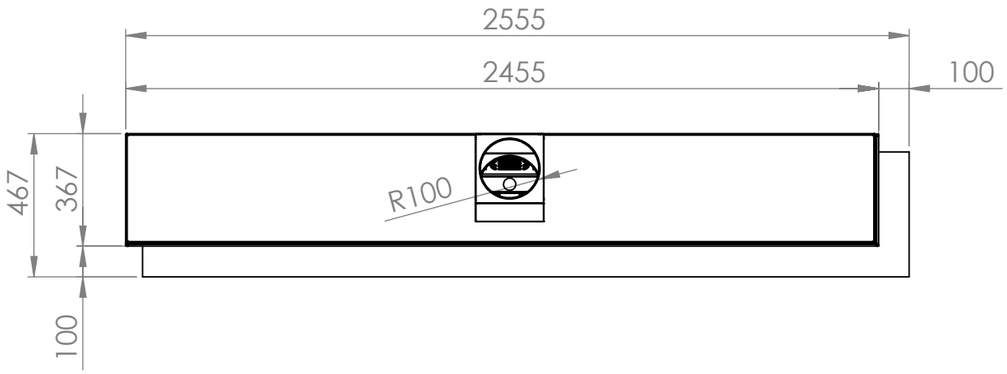

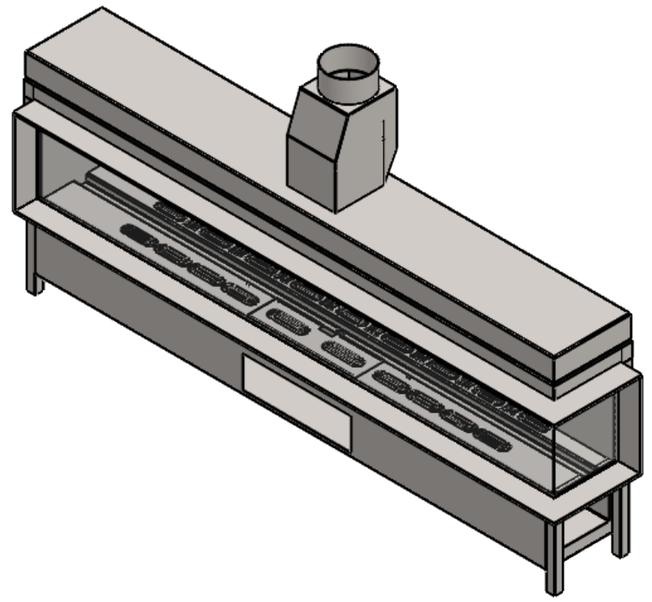

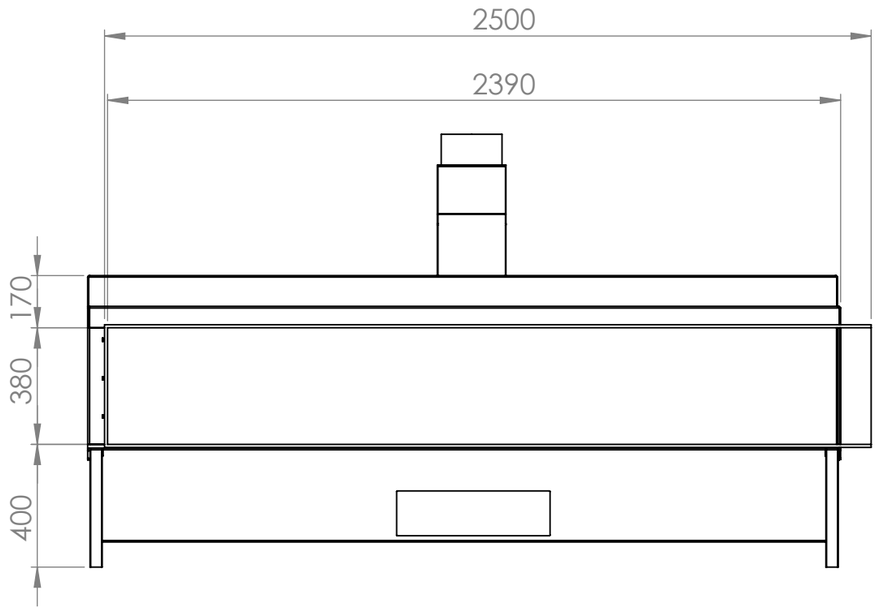

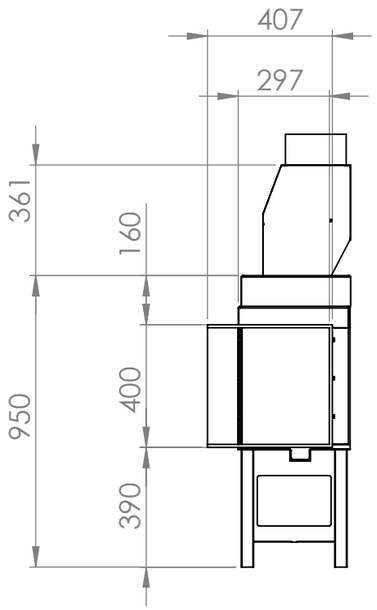

CLIENT				PROJECT Gala 8 Corner Right B11 200 - Slim frame 100/10 Line burner	ALL RIGHTS RESERVED AND COPYRICHTS BY VERO DESIGN Vero Design Zagerijstraat 23 B-2960 Sint-Job	
	NAME	DATE	SIGN	PART NUMBER GA8HL-B11-SLF		
DRAWN		9/10/2019				
CHK'D				MATERIAL:	UNLESS OTHERWISE SPECIFIED: DIMENSIONS ARE IN MILLIMETERS TOLERANCES: ISO 2768 m K	DEBURR AND BREAK SHARP EDGES
APPV'D				WEIGHT:		SCALE:1:20
				FINISH:		DO NOT SCALE DRAWING / SHEET 1 OF 1