ECKA **67/45/51Lh, 67/45/51Rh**

Technical data
Version **06/2016**

OPERATION WHEN DIRECTLY CONNECTED TO CHIMNEY	Cupola	Hot air exchanger
Tested according to	EN 13229	EN 13229
Nominal heat power	8 kW	12 kW
Efficiency	> 80 %	> 80 %
Consumption of wood	2,4 kg/h	3,5 kg/h
Mass flow of flue gas	8 g/s	10 g/s
Average flue gas temperature on the output	249 °C	269 °C
Heat distribution		
fireplace insert	62–74 %	62–74 %
door glass (single / double)	38 / 26 %	38 / 26 %
Required chimney pressure	12 Pa	12 Pa
Required amount of combustion air	30 m^3/h	40 m^3/h
Minimum supply air grating cross-section	700 cm^2	1 050 cm^2
Minimum outgoing air grating cross-section	850 cm^2	1 250 cm^2

OPERATION WITH CONNECTED ACCUMULATION MASS	Cupola	Adaptor
Load of wood	5,5 kg	5,5 kg
Total heat output of the burning chamber	22 kW	22 kW
Mass flow of flue gas	15 g/s	15 g/s
Average flue gas temperature		
on the output [1]	356 °C	362 °C
past 3,2 m of ceramic accumulation system KMS 300 [2]	184 °C	–
past 5 pcs of accumulation rings KAM + termination ring	–	219 °C
Heat distribution		
fireplace insert	37 %	33 %
door glass (single / double)	38 / 26 %	38 / 26 %
adjoining accumulation mass	25–37 %	29–41 %
Required chimney pressure	12 Pa	12 Pa
Minimum radiant area [3]	ca. 5 m^2	ca. 5 m^2
Required amount of combustion air	60 m^3/h	60 m^3/h

GENERAL TECHNICAL INFORMATION	
Combustion air connection	Ø 125 mm
Total weight / lining weight	ca. 320 / 87 kg
Use in non-ventilated accumulation builds according to craft rules	suitable
Meets values	BImSchV (Stufe2), 15a BVG

1) The Hoxter products are available in the Austrian stove-calculation program for evaluation of firebrick accumulation systems.
2) Only a sample calculation! For accurate results is evaluation of each system in the KMS-calculation program from the Ortner company necessary.
3) Depends on accumulation period and material characteristics and its thickness. Calculated with heat emission of the radiant area ca. 500 $W/m^2.hr$


Hoxter gmbh I Hersbrucker Straße 23 I 912 44 Reichenschwand I Germany I info@hoxter.de I +49 (0)9151 8659 163
Hoxter a.s. I Mlynska 326/13 I 602 00 Brno I Czech Republic I info@hoxter.eu I +420 518 777 701

ECKA **67/45/51Lh**

Technical data
Version **06/2016**

WITH CUPOLA

M 1 : 10

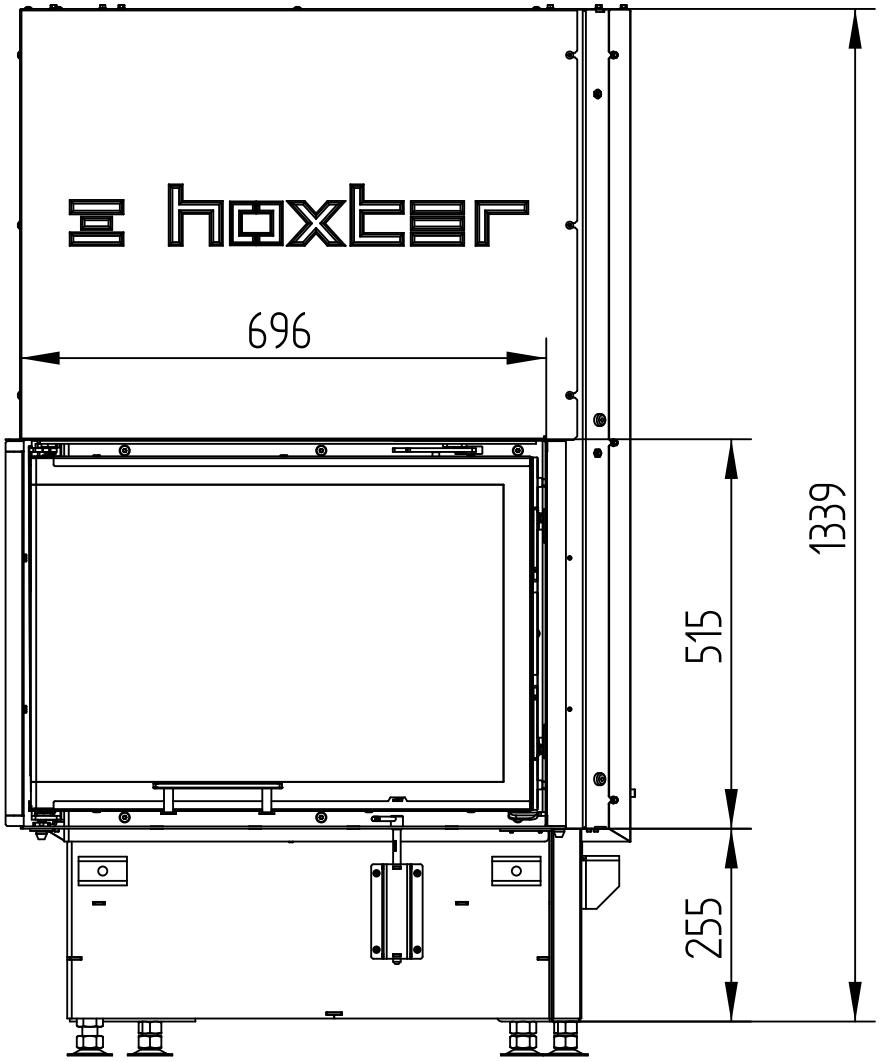


ECKA **67/45/51Lh**

Technical data
Version **06/2016**

WITH CUPOLA

M 1 : 10

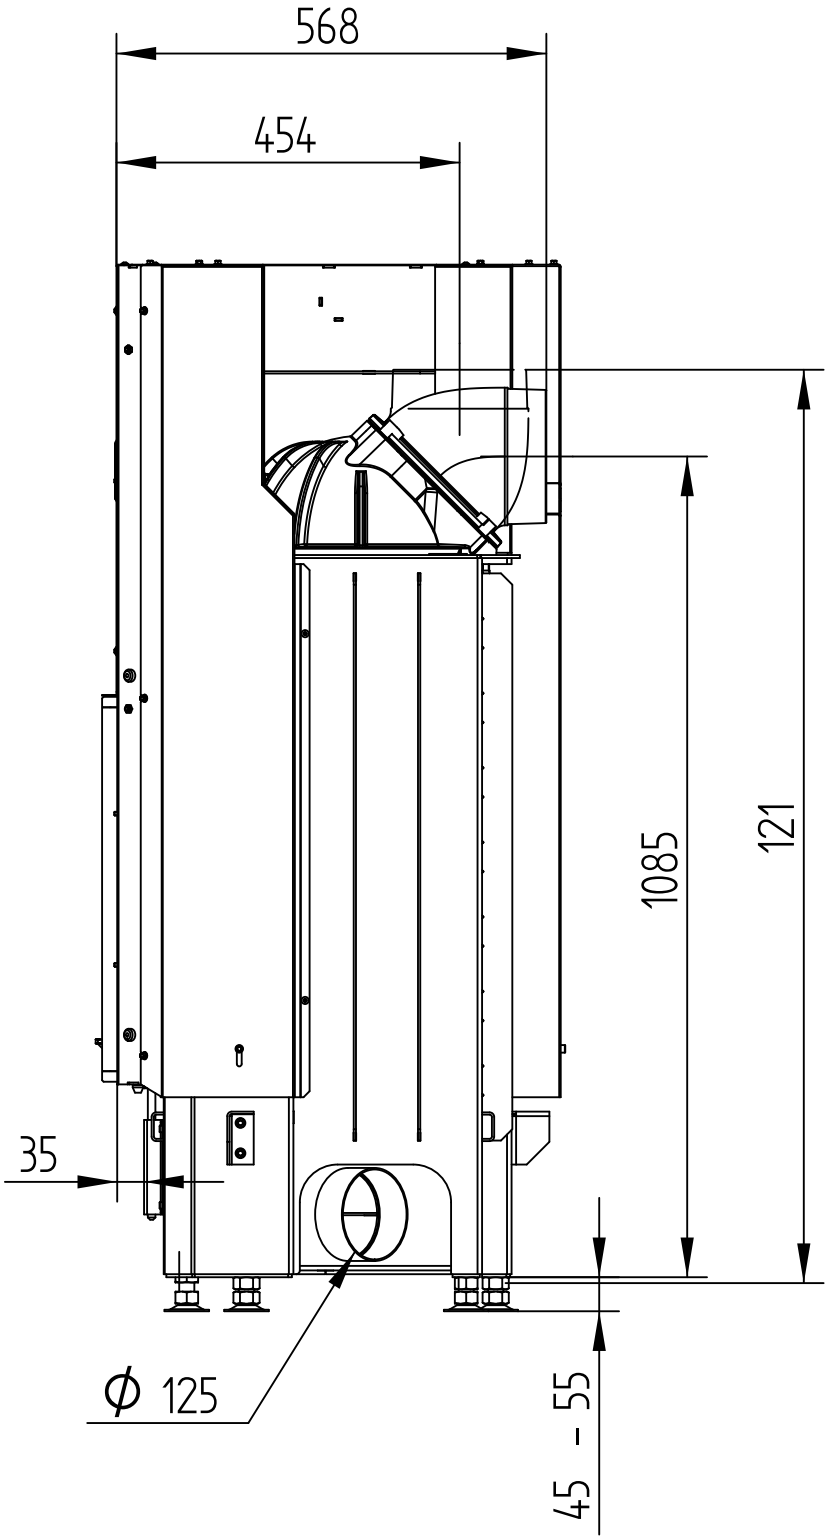


ECKA **67/45/51Lh**

Technical data
Version **06/2016**

WITH CUPOLA

M 1 : 10

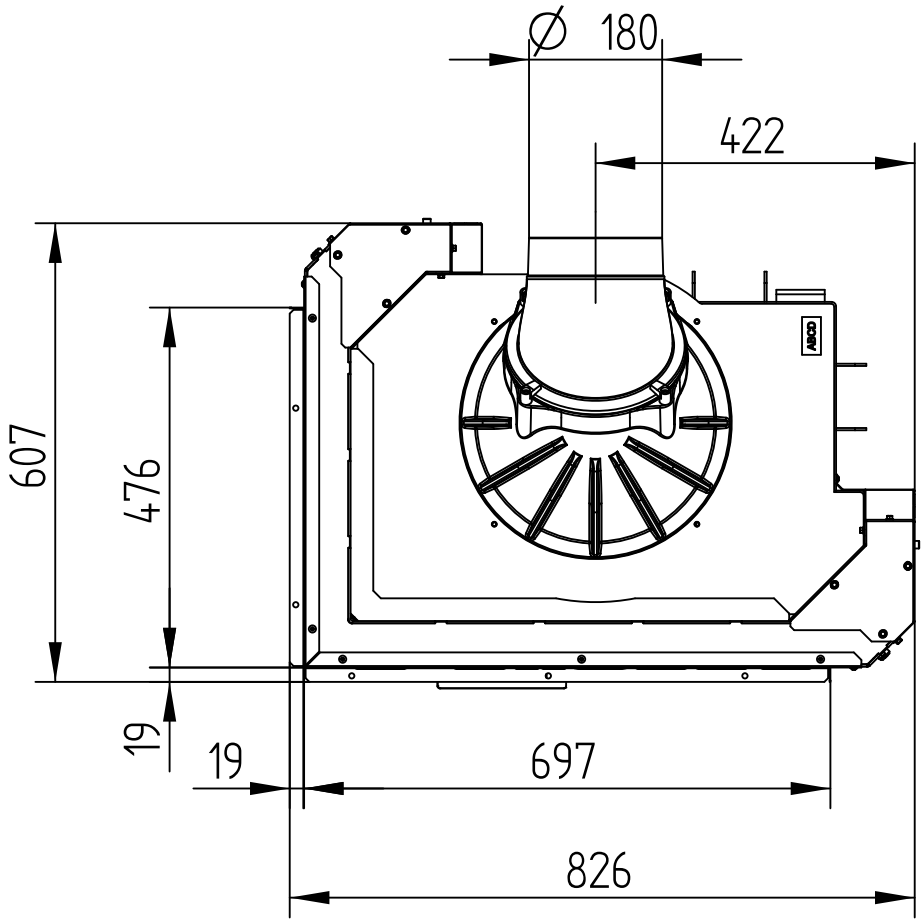


ECKA **67/45/51Lh**

Technical data
Version **06/2016**

WITH ADAPTOR

M 1 : 10

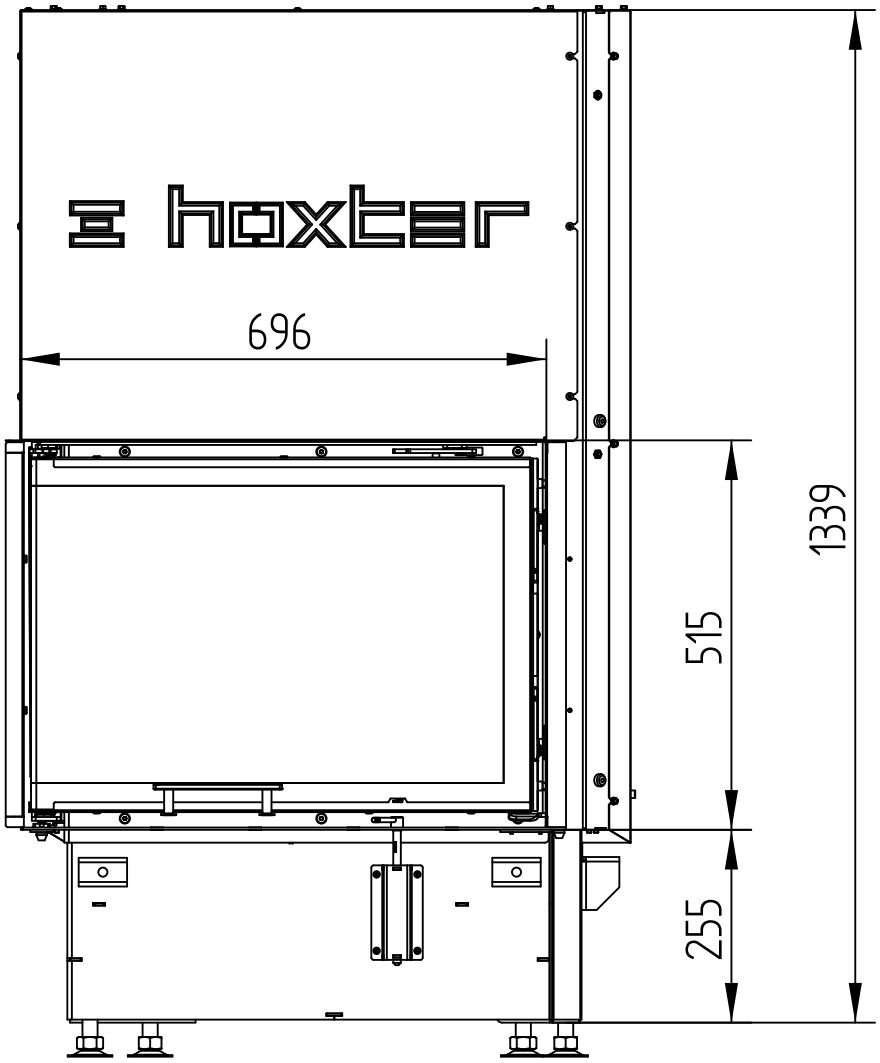


ECKA **67/45/51Lh**

Technical data
Version **06/2016**

WITH ADAPTOR

M 1 : 10

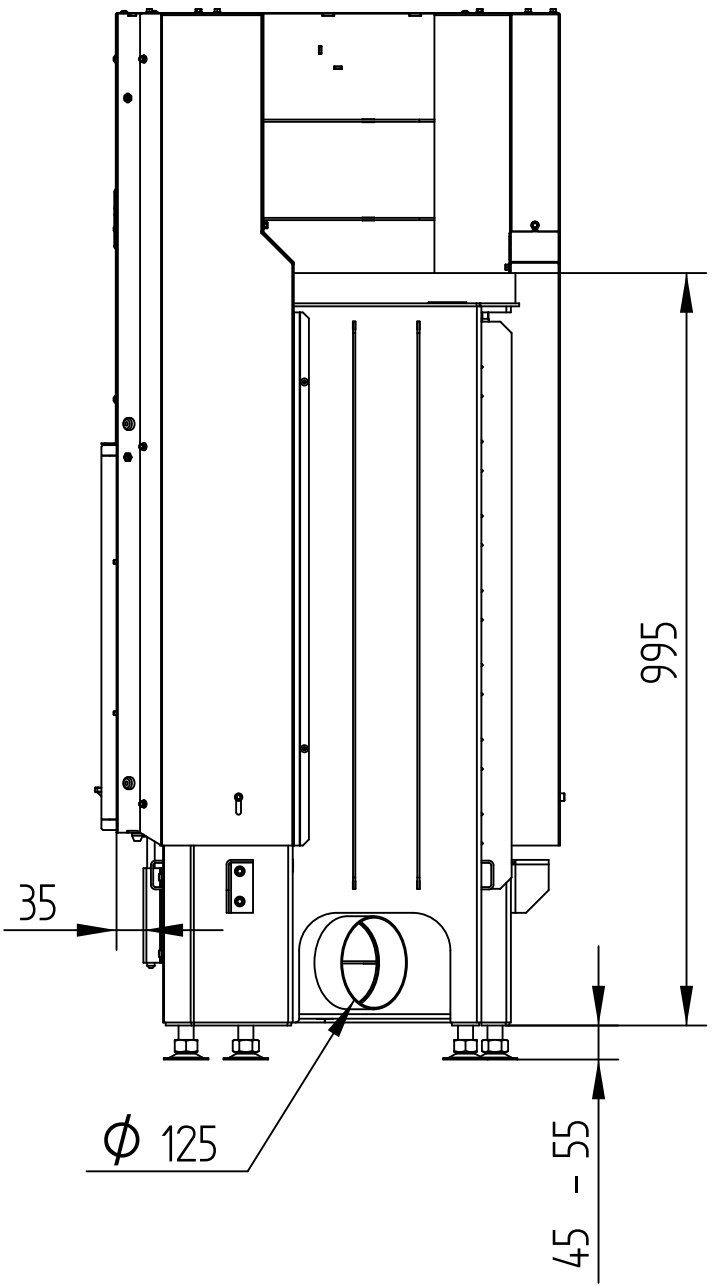


ECKA **67/45/51Lh**

Technical data
Version **06/2016**

WITH ADAPTOR

M 1 : 10

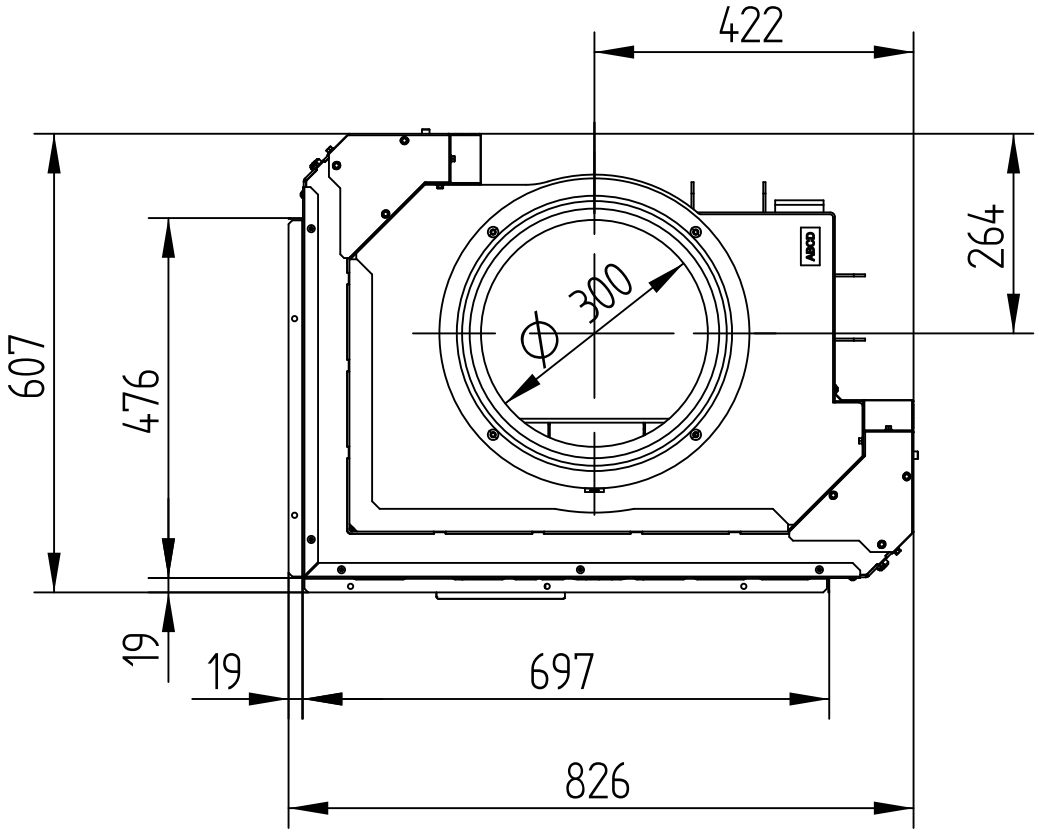


ECKA **67/45/51Lh**

Technical data
Version **06/2016**

WITH HOT AIR EXCHANGER

M 1 : 10

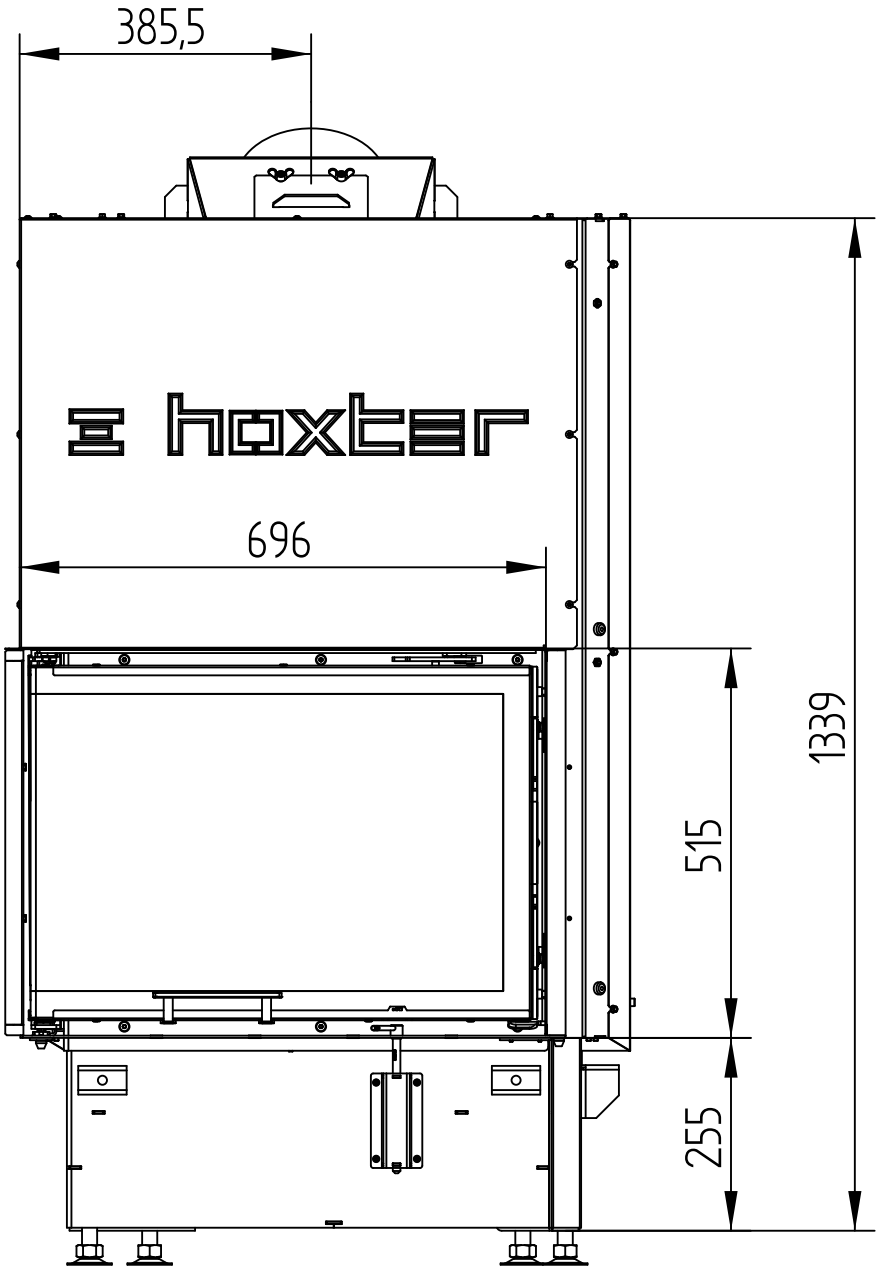


ECKA **67/45/51Lh**

Technical data
Version **06/2016**

WITH HOT AIR EXCHANGER

M 1 : 10

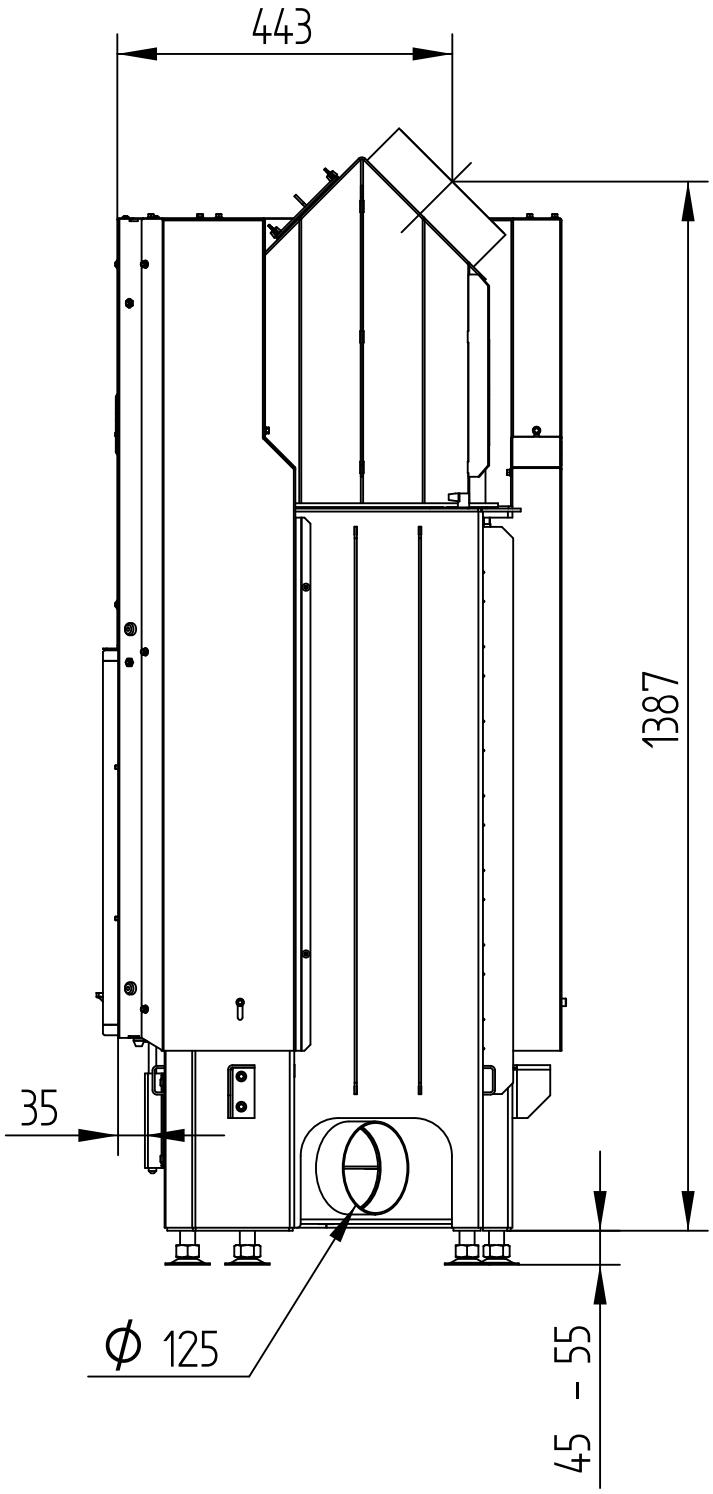


ECKA **67/45/51Lh**

Technical data
Version **06/2016**

WITH HOT AIR EXCHANGER

M 1 : 10

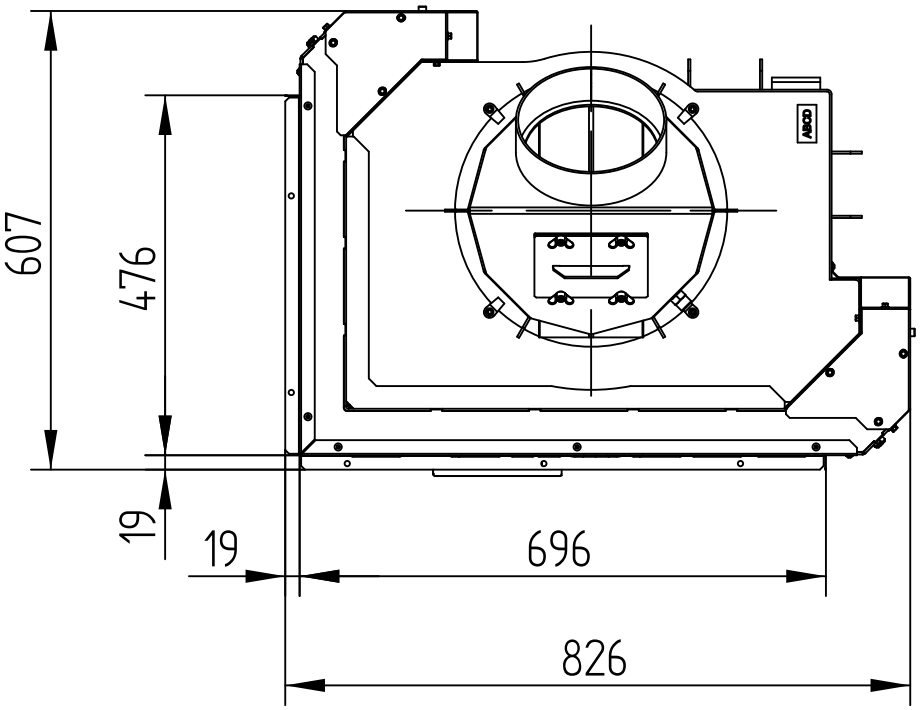


Hoxter gmbh I Hersbrucker Straße 23 I 912 44 Reichenschwand I Germany I info@hoxter.de I +49 (0)9151 8659 163
Hoxter a.s. I Mlynska 326/13 I 602 00 Brno I Czech Republic I info@hoxter.eu I +420 518 777 701

ECKA **67/45/51Lh**

Technical data
Version **06/2016**

WITH HOT AIR EXCHANGER VERTICAL

M 1 : 10

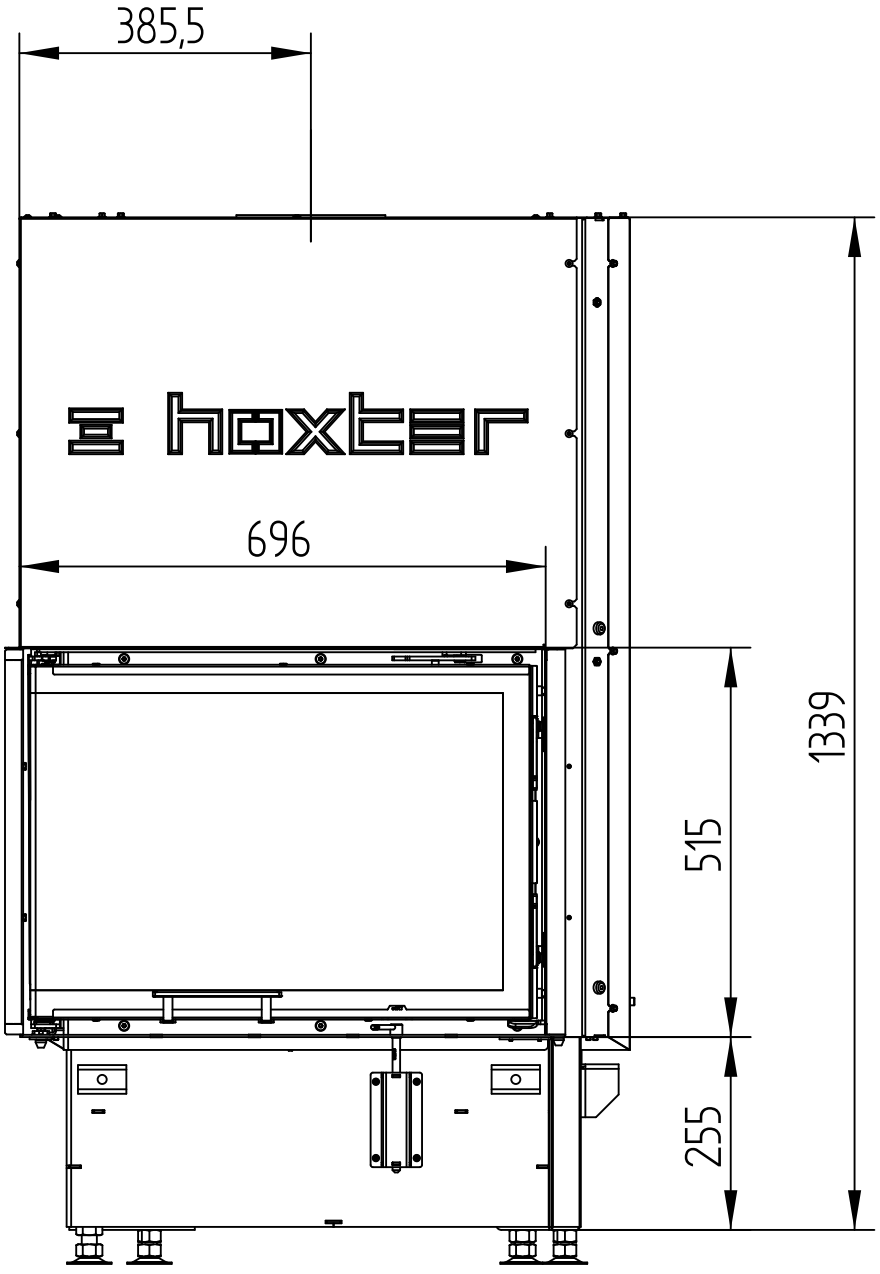


ECKA **67/45/51Lh**

Technical data
Version **06/2016**

WITH HOT AIR EXCHANGER VERTICAL

M 1 : 10

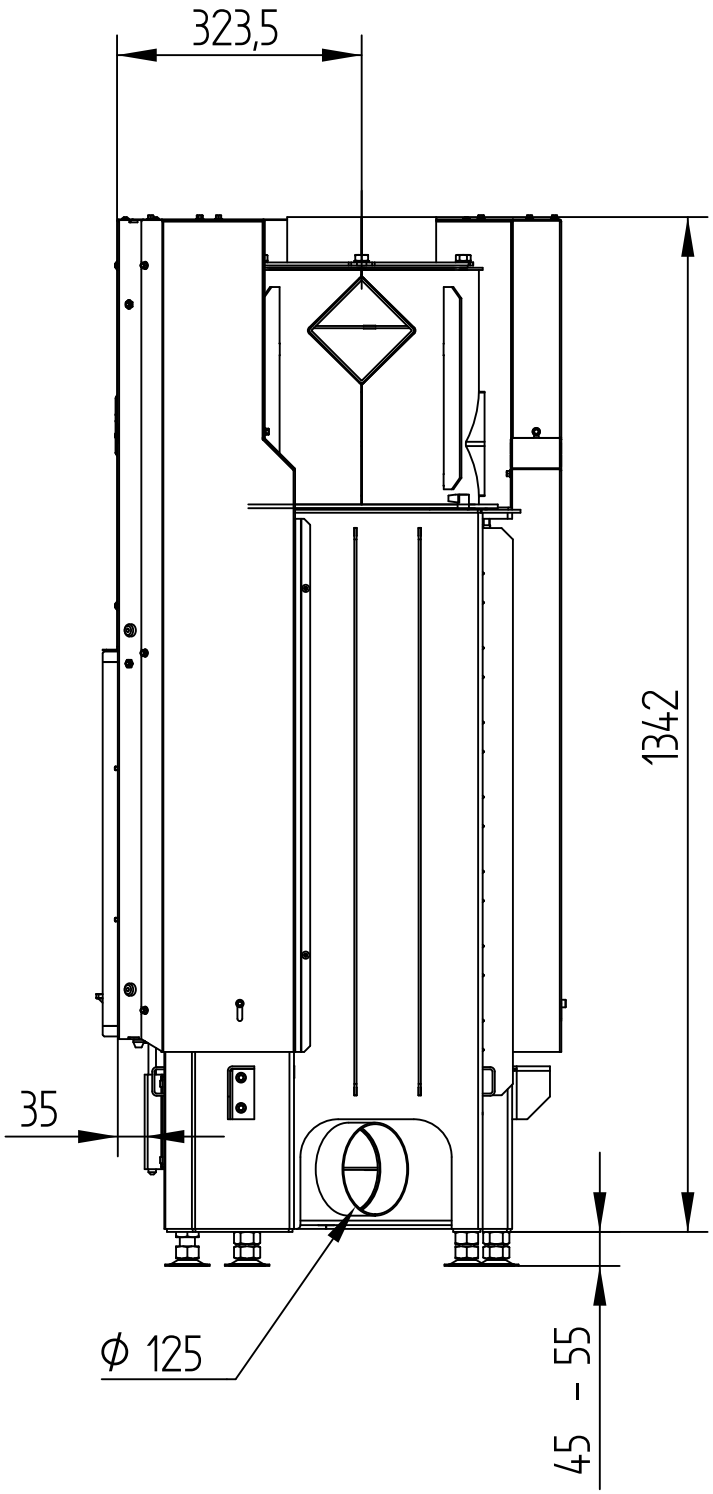


Hoxter gmbh I Hersbrucker Straße 23 I 912 44 Reichenschwand I Germany I info@hoxter.de I +49 (0)9151 8659 163
Hoxter a.s. I Mlynska 326/13 I 602 00 Brno I Czech Republic I info@hoxter.eu I +420 518 777 701

ECKA **67/45/51Lh**

Technical data
Version **06/2016**

WITH HOT AIR EXCHANGER VERTICAL

M 1 : 10

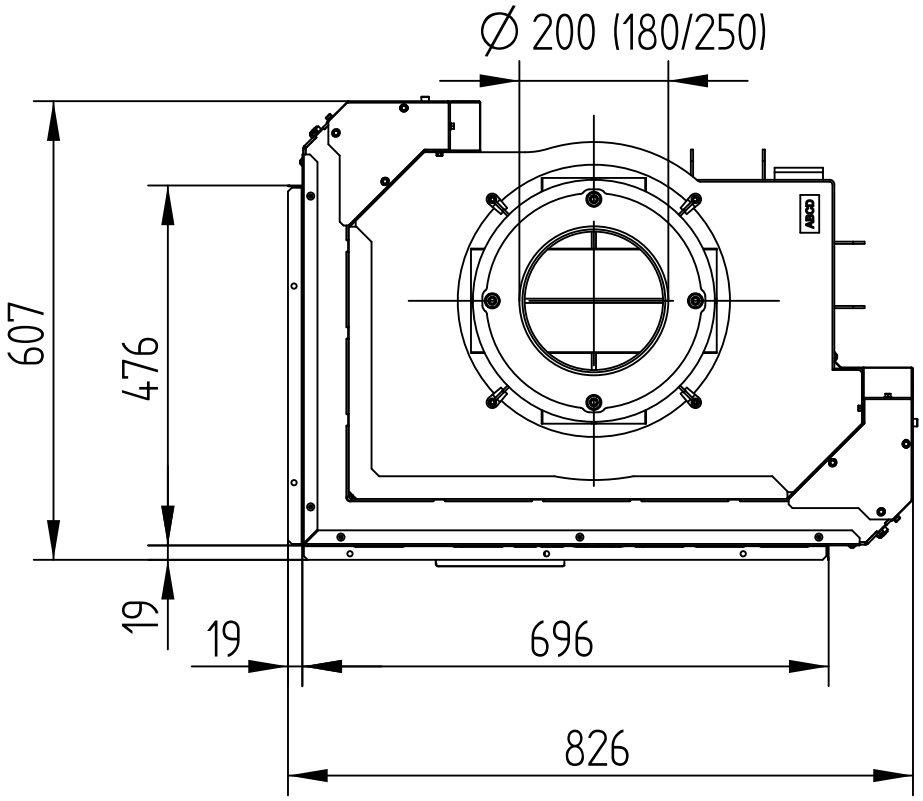


ECKA **67/45/51Lh**

Technical data
Version **06/2016**

BUILD-ON FRAME 6-SIDED, 50 mm

M 1 : 10

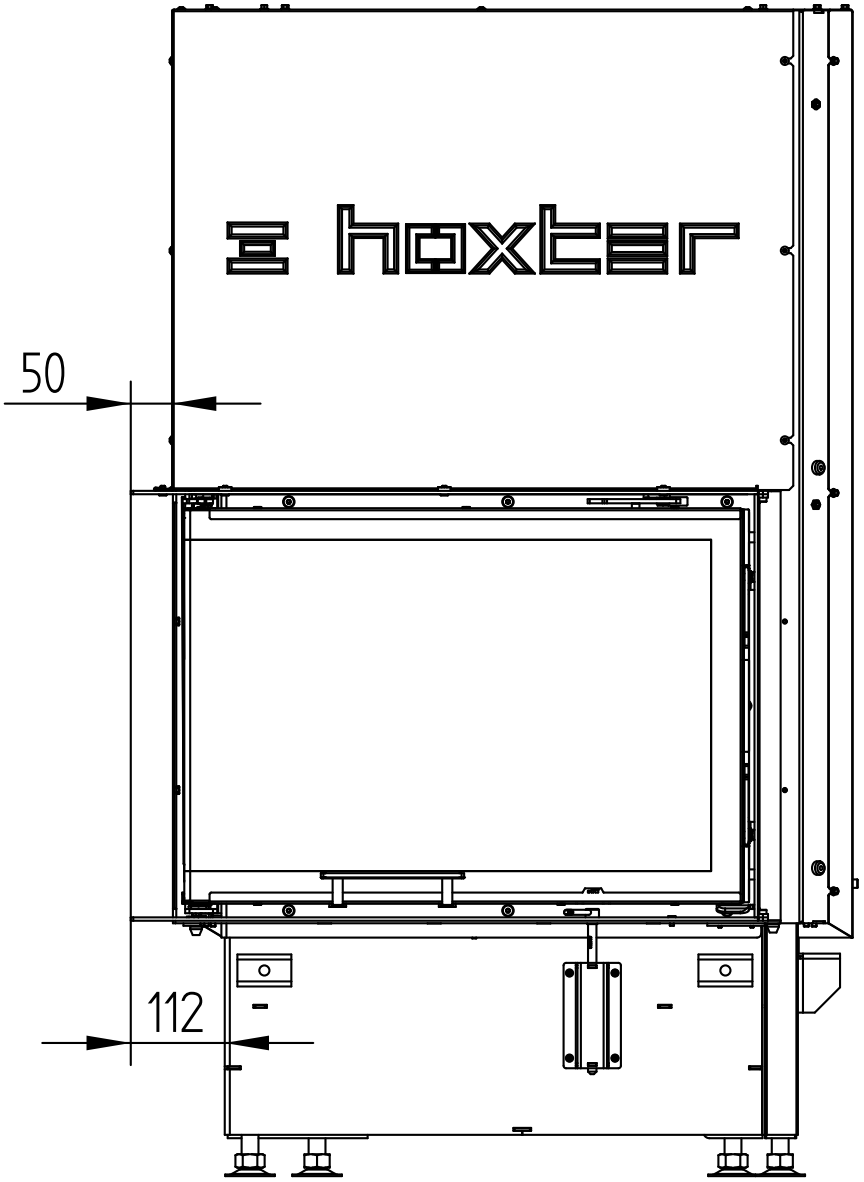


ECKA **67/45/51Lh**

Technical data
Version **06/2016**

BUILD-ON FRAME 6-SIDED, 50 mm

M 1 : 10

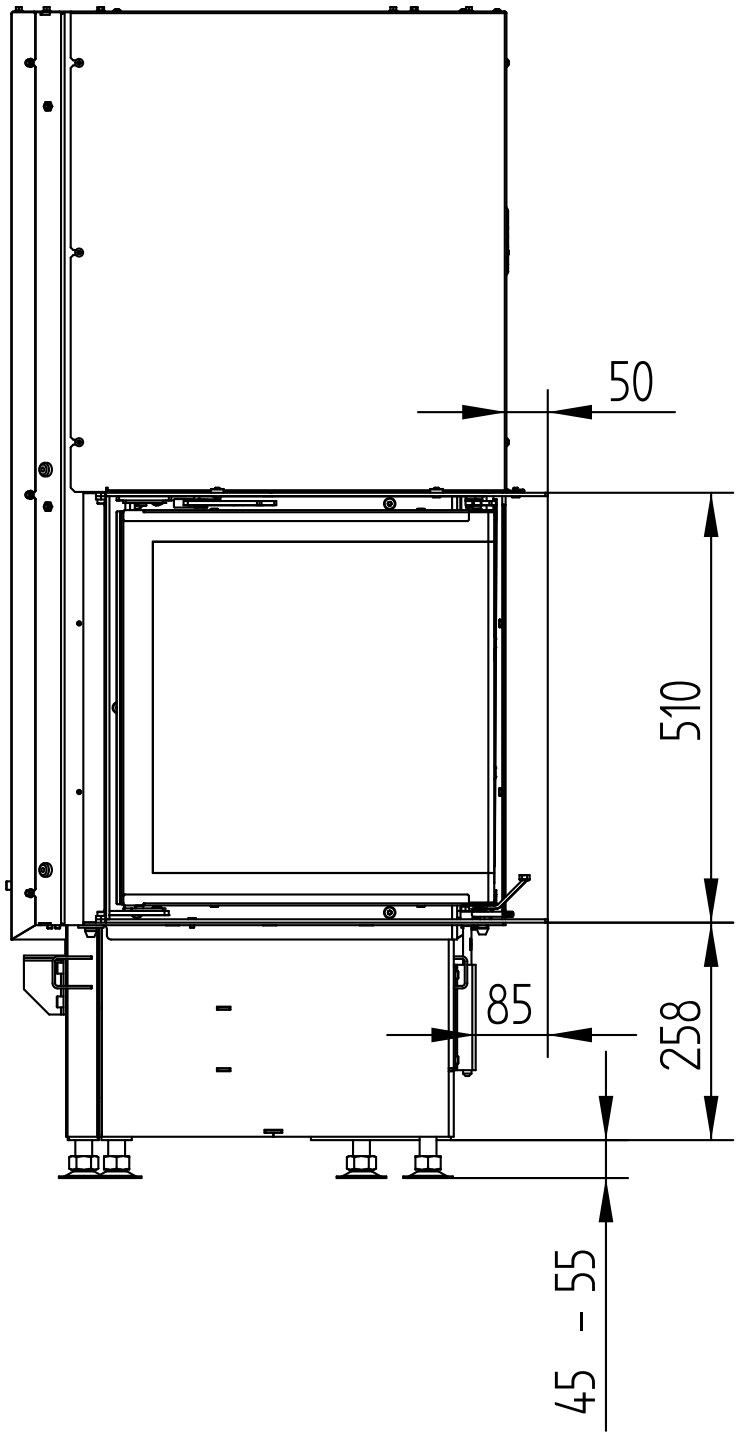


ECKA **67/45/51Lh**

Technical data
Version **06/2016**

BUILD-ON FRAME 6-SIDED, 50 mm

M 1 : 10

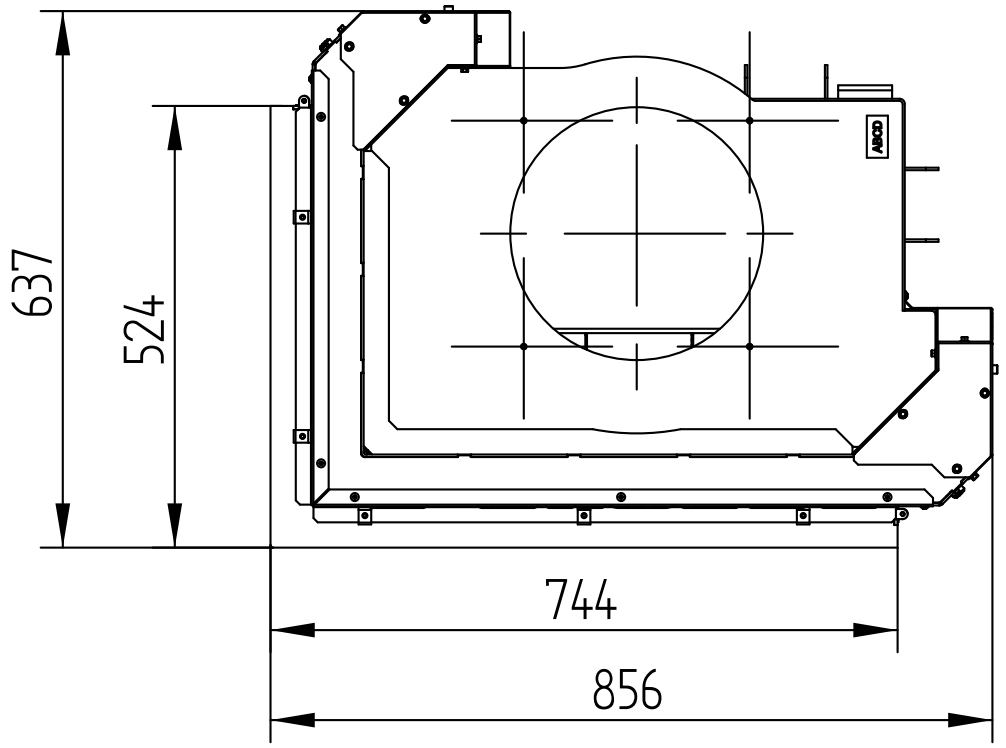


Hoxter gmbh I Hersbrucker Straße 23 I 912 44 Reichenschwand I Germany I info@hoxter.de I +49 (0)9151 8659 163
Hoxter a.s. I Mlynska 326/13 I 602 00 Brno I Czech Republic I info@hoxter.eu I +420 518 777 701

ECKA **67/45/51Lh**

Technical data
Version **06/2016**

BUILD-ON FRAME 6-SIDED, 80 mm

M 1 : 10

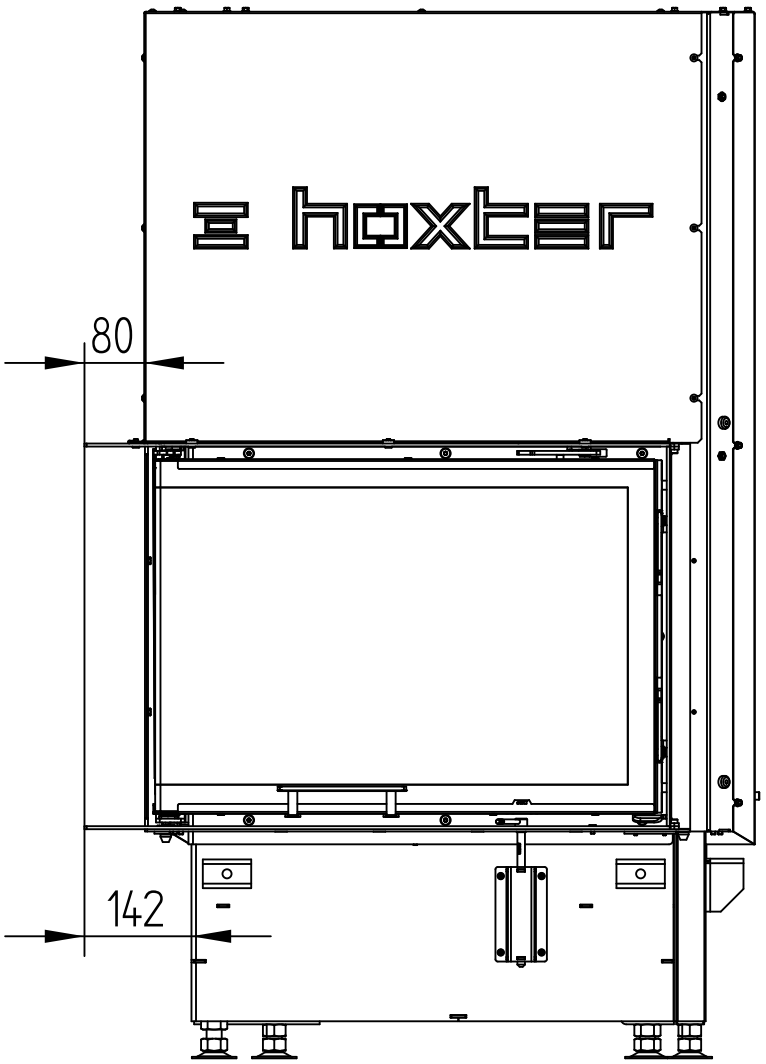


Hoxter gmbh I Hersbrucker Straße 23 I 912 44 Reichenschwand I Germany I info@hoxter.de I +49 (0)9151 8659 163
Hoxter a.s. I Mlynska 326/13 I 602 00 Brno I Czech Republic I info@hoxter.eu I +420 518 777 701

ECKA **67/45/51Lh**

Technical data
Version **06/2016**

BUILD-ON FRAME 6-SIDED, 80 mm

M 1 : 10

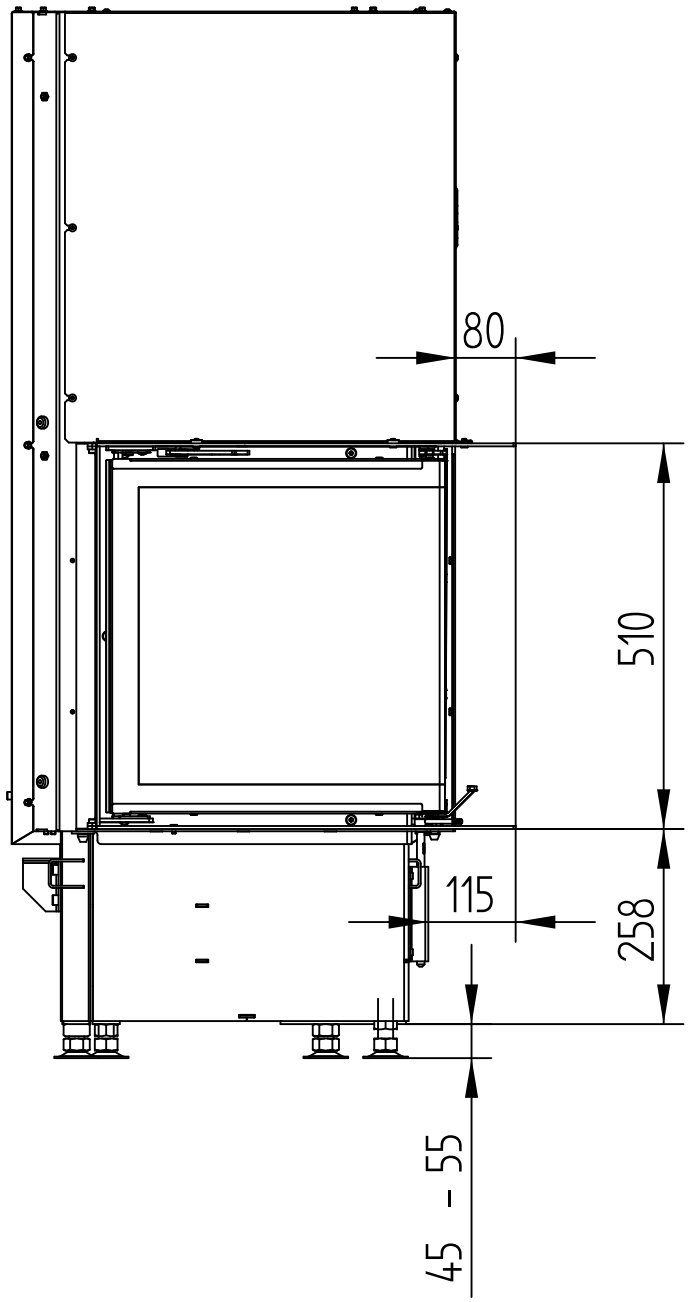


ECKA **67/45/51Lh**

Technical data
Version **06/2016**

BUILD-ON FRAME 6-SIDED, 80 mm

M 1 : 10

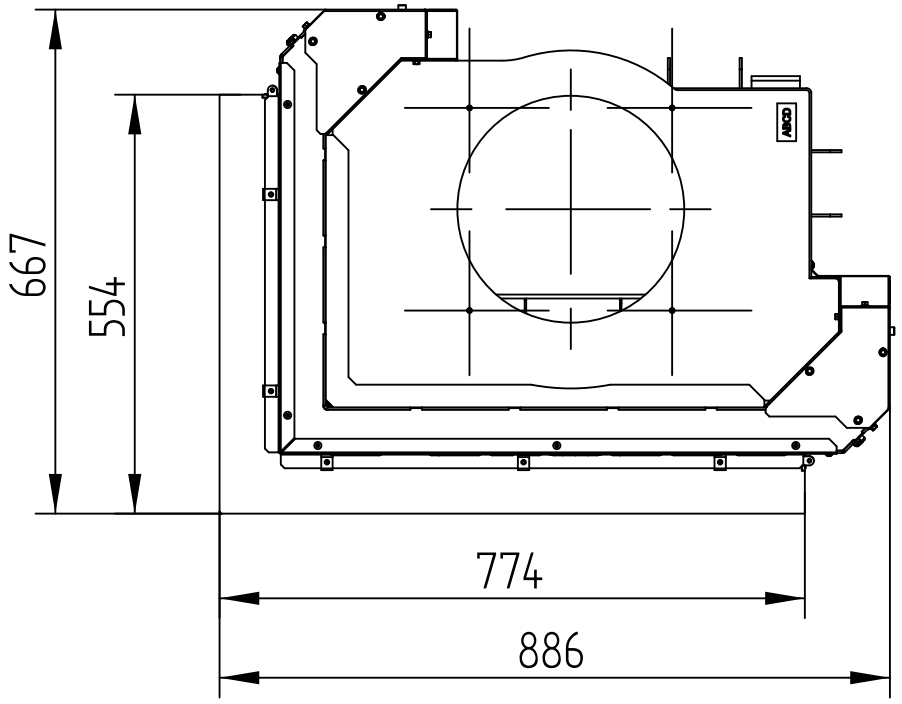


Hoxter gmbh I Hersbrucker Straße 23 I 912 44 Reichenschwand I Germany I info@hoxter.de I +49 (0)9151 8659 163
Hoxter a.s. I Mlynska 326/13 I 602 00 Brno I Czech Republic I info@hoxter.eu I +420 518 777 701

ECKA **67/45/51Lh**

Technical data
Version **06/2016**

COVER FRAME 6-SIDED, 60 mm

M 1 : 10

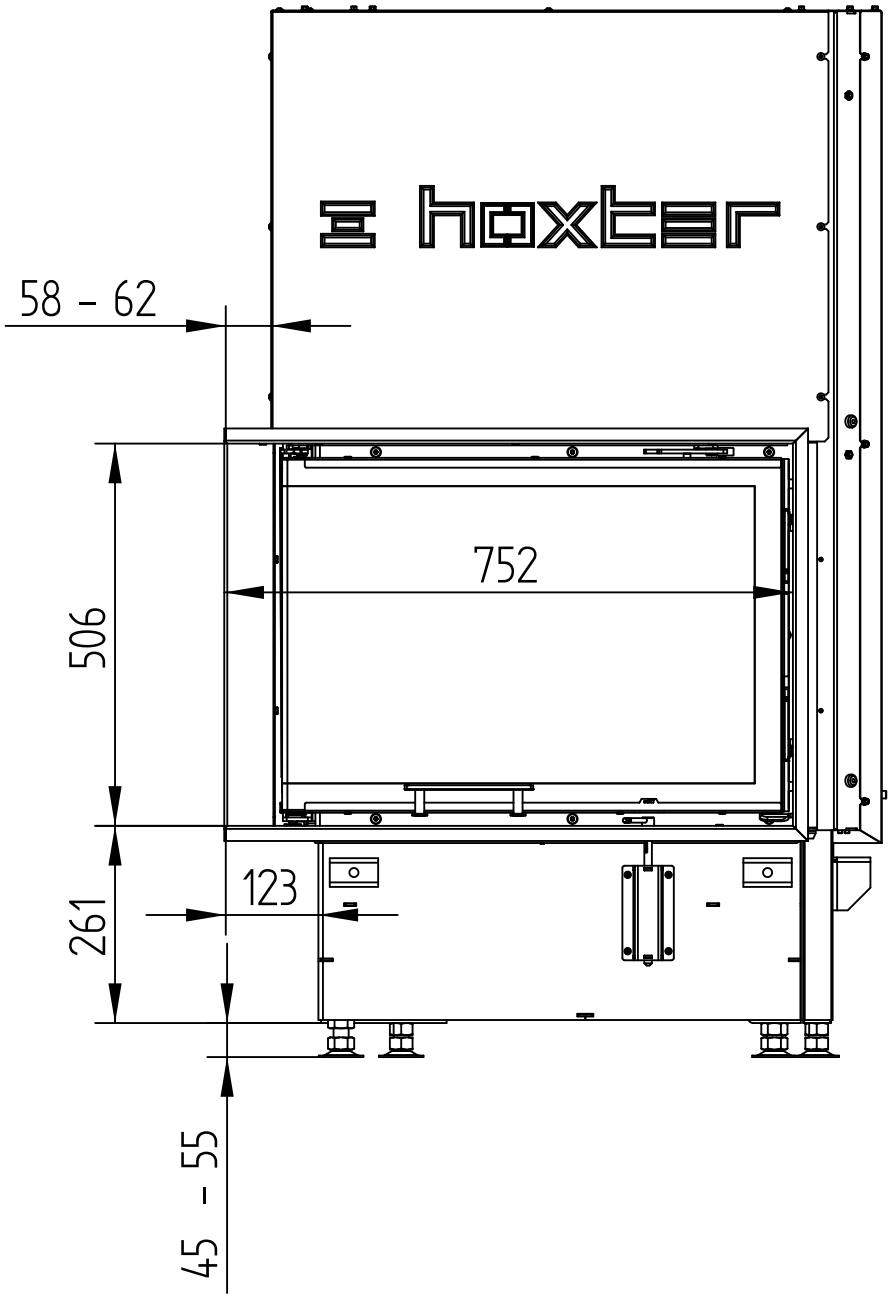


ECKA **67/45/51Lh**

Technical data
Version **06/2016**

COVER FRAME 6-SIDED, 60 mm

M 1 : 10

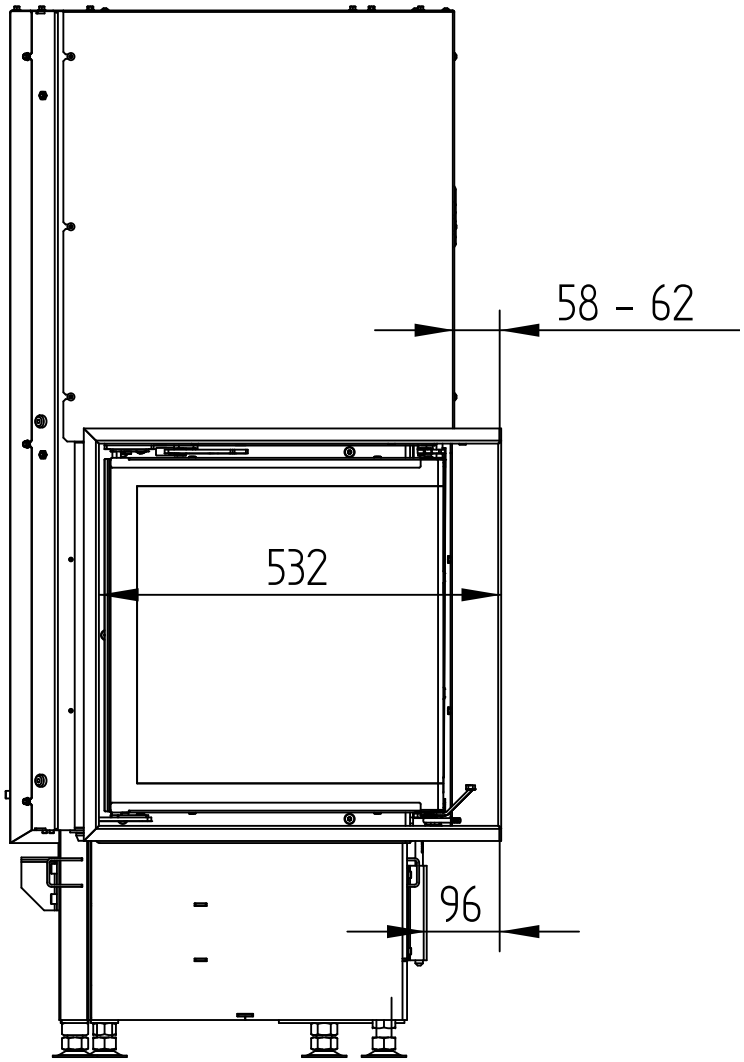


ECKA **67/45/51Lh**

Technical data
Version **06/2016**

COVER FRAME 6-SIDED, 60 mm

M 1 : 10

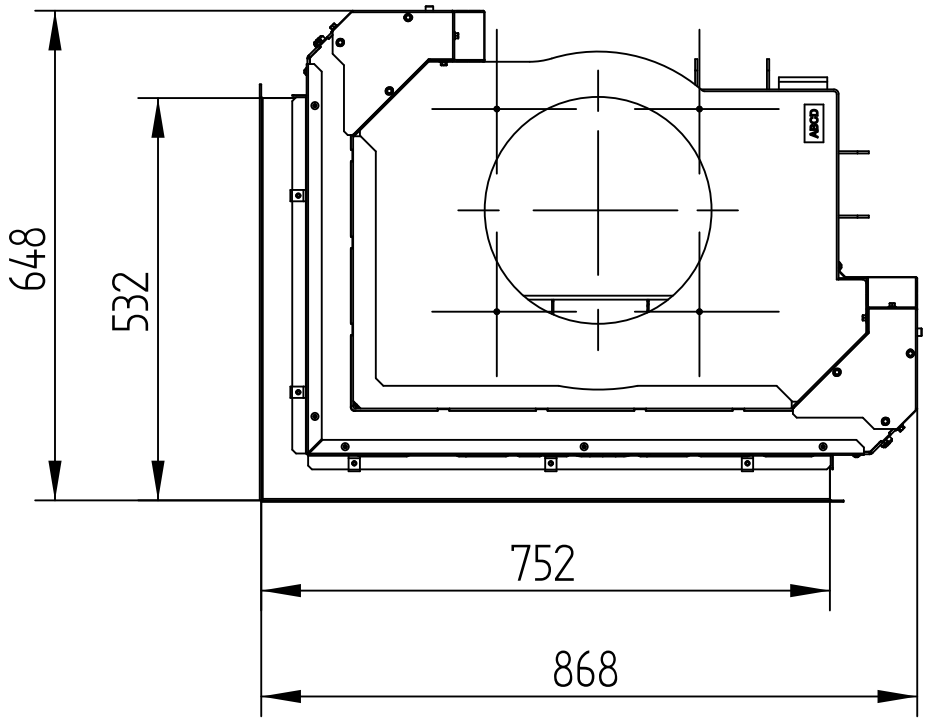

Hoxter gmbh I Hersbrucker Straße 23 I 912 44 Reichenschwand I Germany I info@hoxter.de I +49 (0)9151 8659 163
Hoxter a.s. I Mlynska 326/13 I 602 00 Brno I Czech Republic I info@hoxter.eu I +420 518 777 701