



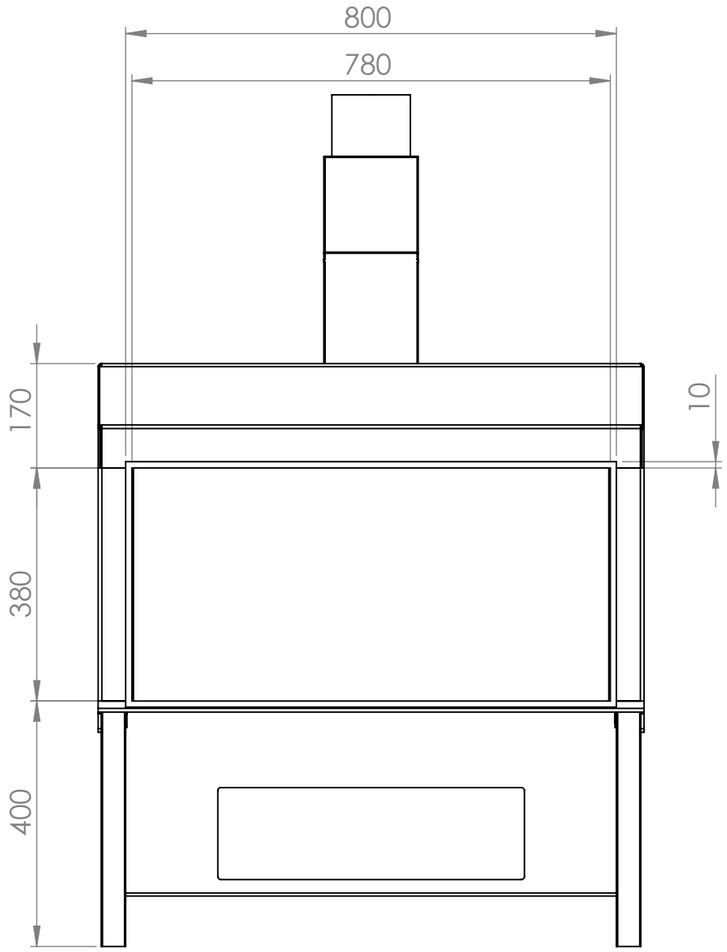


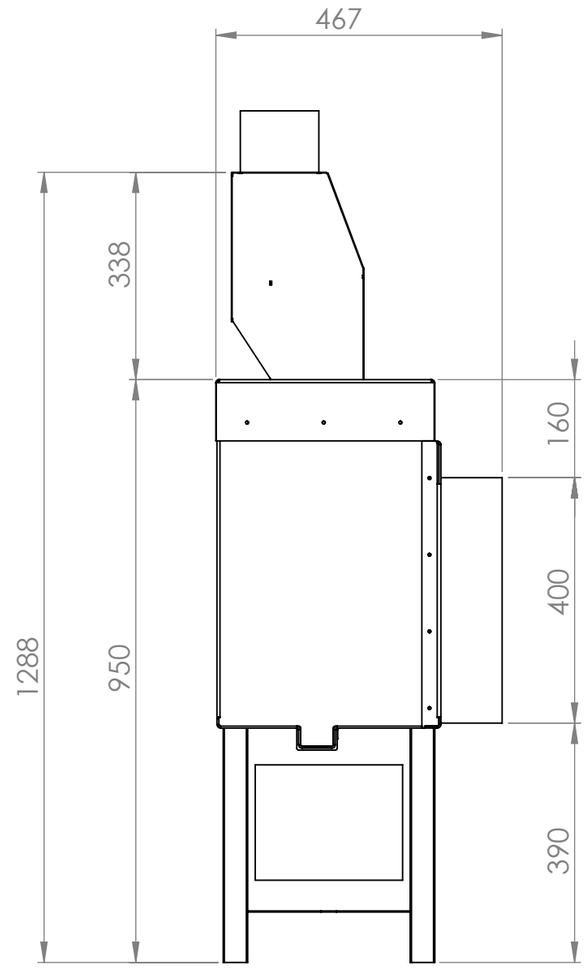


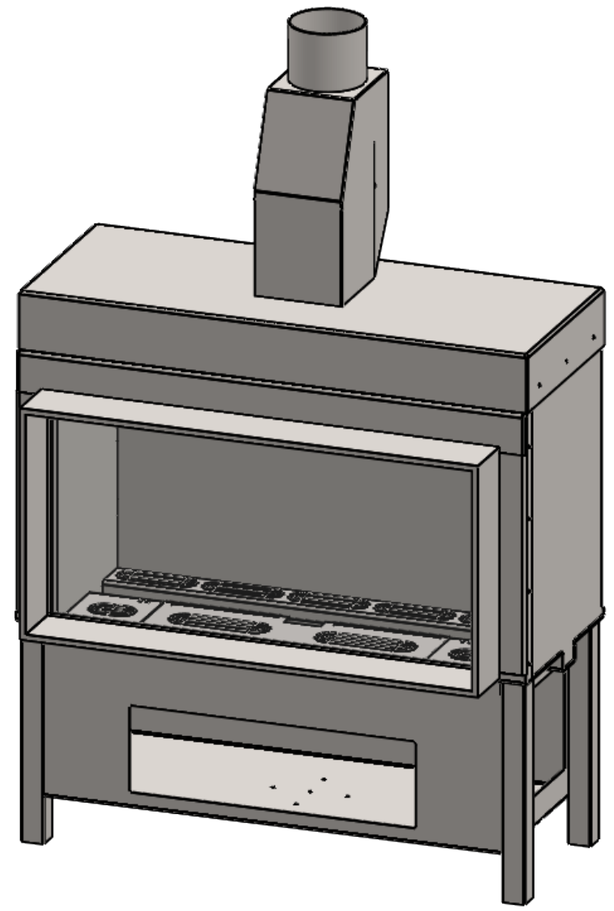


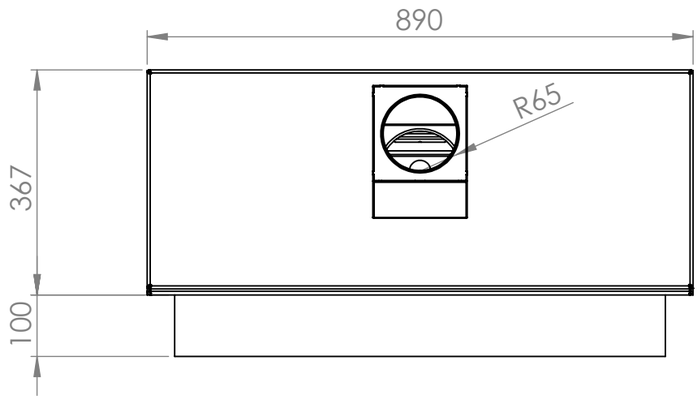


CLIENT				PROJECT	Gala 1 Front B11 130 - Slim Frame 100 Line burner	ALL RIGHTS RESERVED AND COPYRICHTS BY Vero Design Zagerijstraat 23 B-2960 Sint-Job
	NAME	DATE	SIGN	PART NUMBER GA1F-B11-SLF		
DRAWN		24/07/2019				
CHK'D				MATERIAL:	UNLESS OTHERWISE SPECIFIED: DIMENSIONS ARE IN MILLIMETERS TOLERANCES: ISO 2768 m K	DEBURR AND BREAK SHARP EDGES A3
APPV'D				WEIGHT:		SCALE:1:10
				FINISH:		DO NOT SCALE DRAWING SHEET 1 OF 1

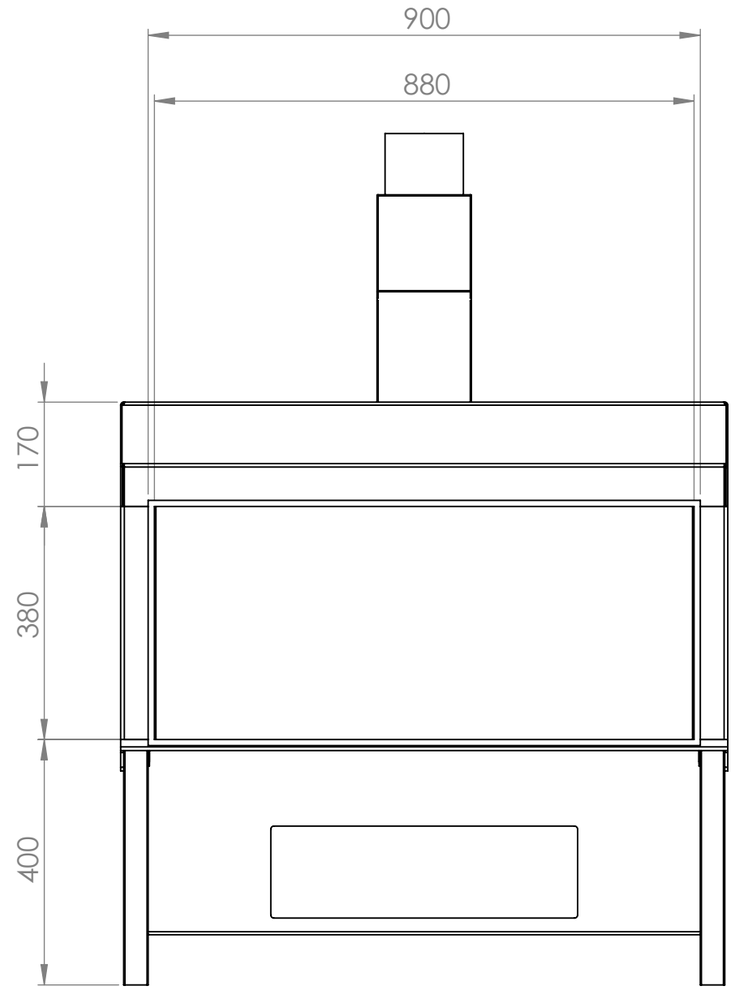


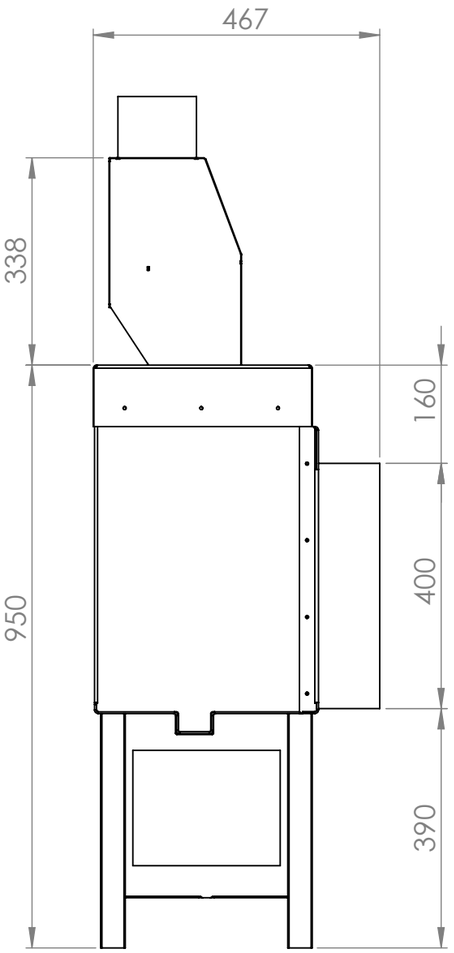


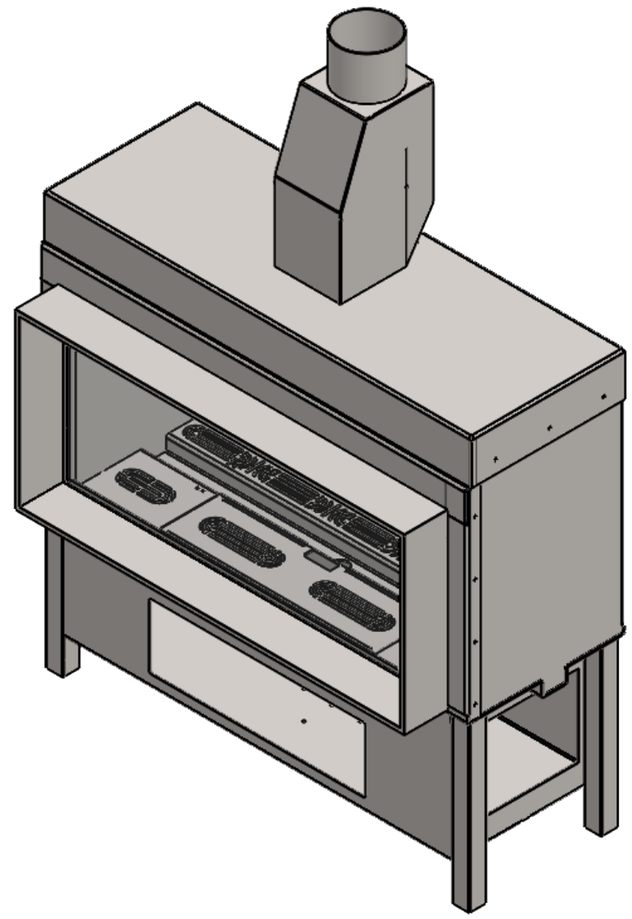


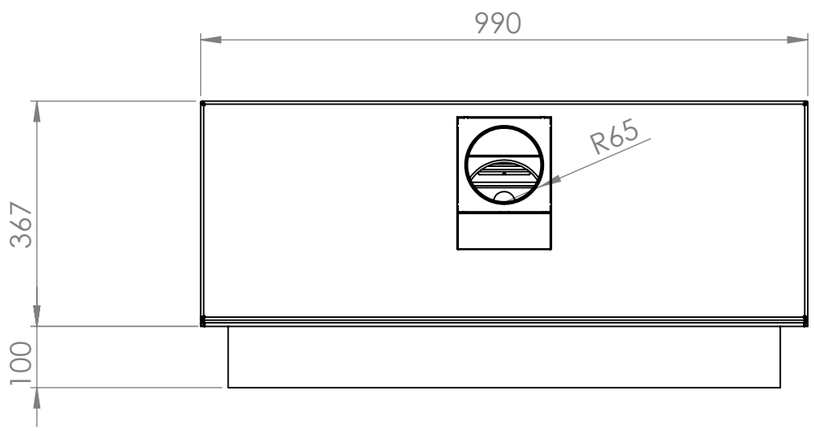


CLIENT				PROJECT Gala 2 Front B11 130 - Slim Frame Line burner	ALL RIGHTS RESERVED AND COPYRICHTS BY VERO DESIGN Vero Design Zagerijstraat 23 B-2960 Sint-Job	
	NAME	DATE	SIGN	PART NUMBER GA2F-B11-SLF		
DRAWN		24/07/2019				
CHK'D				MATERIAL:	UNLESS OTHERWISE SPECIFIED: DIMENSIONS ARE IN MILLIMETERS TOLERANCES: ISO 2768 m K	DEBURR AND BREAK SHARP EDGES
APPV'D				WEIGHT:		A3 SCALE:1:10
				FINISH:		DO NOT SCALE DRAWING SHEET 1 OF 1

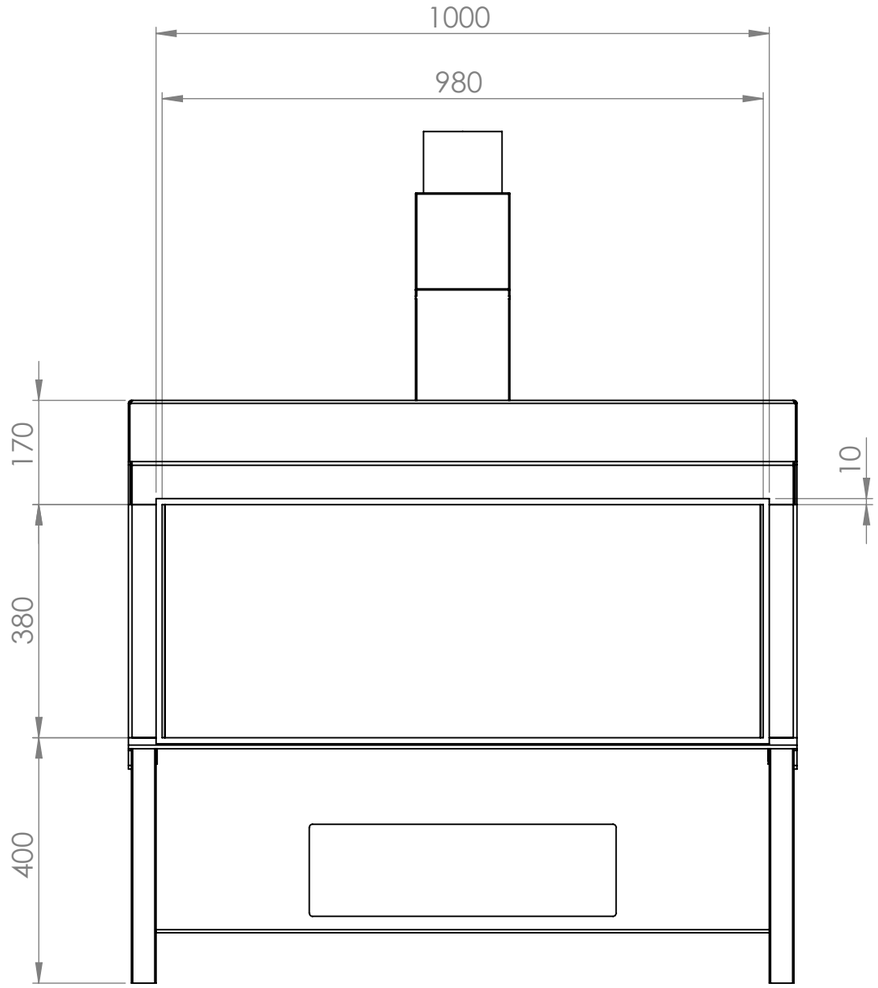


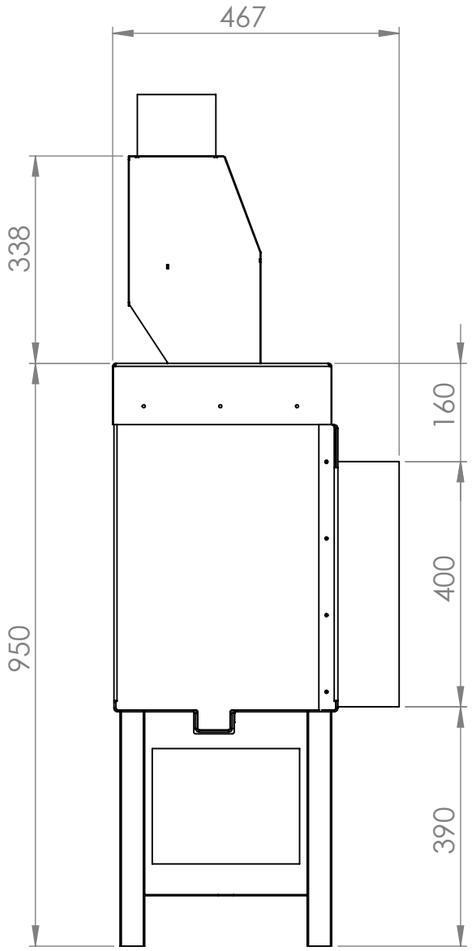


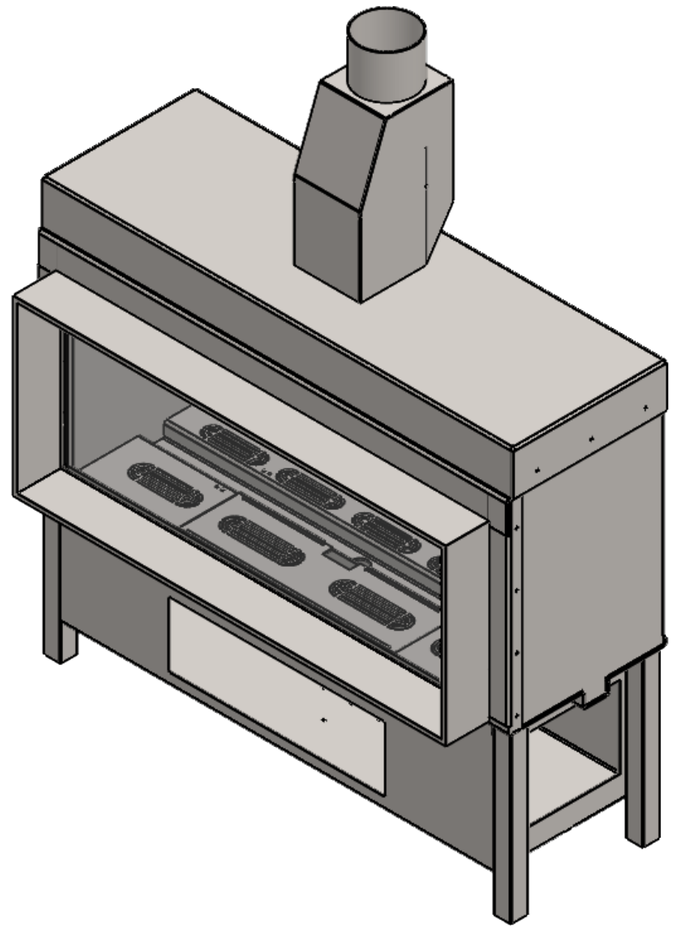


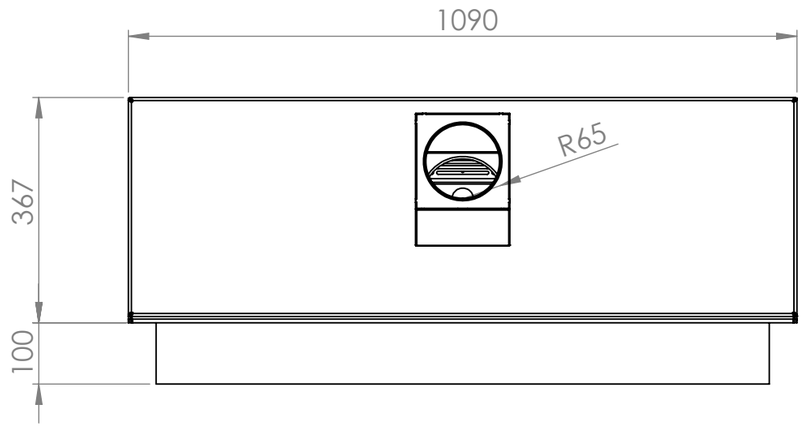


CLIENT				PROJECT	Gala 3 Front B11 130 - Slim frame 100 Line burner	ALL RIGHTS RESERVED AND COPYRICHTS BY Vero Design Zagerijstraat 23 B-2960 Sint-Job
	NAME	DATE	SIGN	PART NUMBER GA3F-B11-SLF		
DRAWN		24/07/2019				
CHK'D				MATERIAL:	UNLESS OTHERWISE SPECIFIED: DIMENSIONS ARE IN MILLIMETERS TOLERANCES: ISO 2768 m K	DEBURR AND BREAK SHARP EDGES — A3
APPV'D				WEIGHT:		SCALE:1:10
				FINISH:		DO NOT SCALE DRAWING — SHEET 1 OF 1

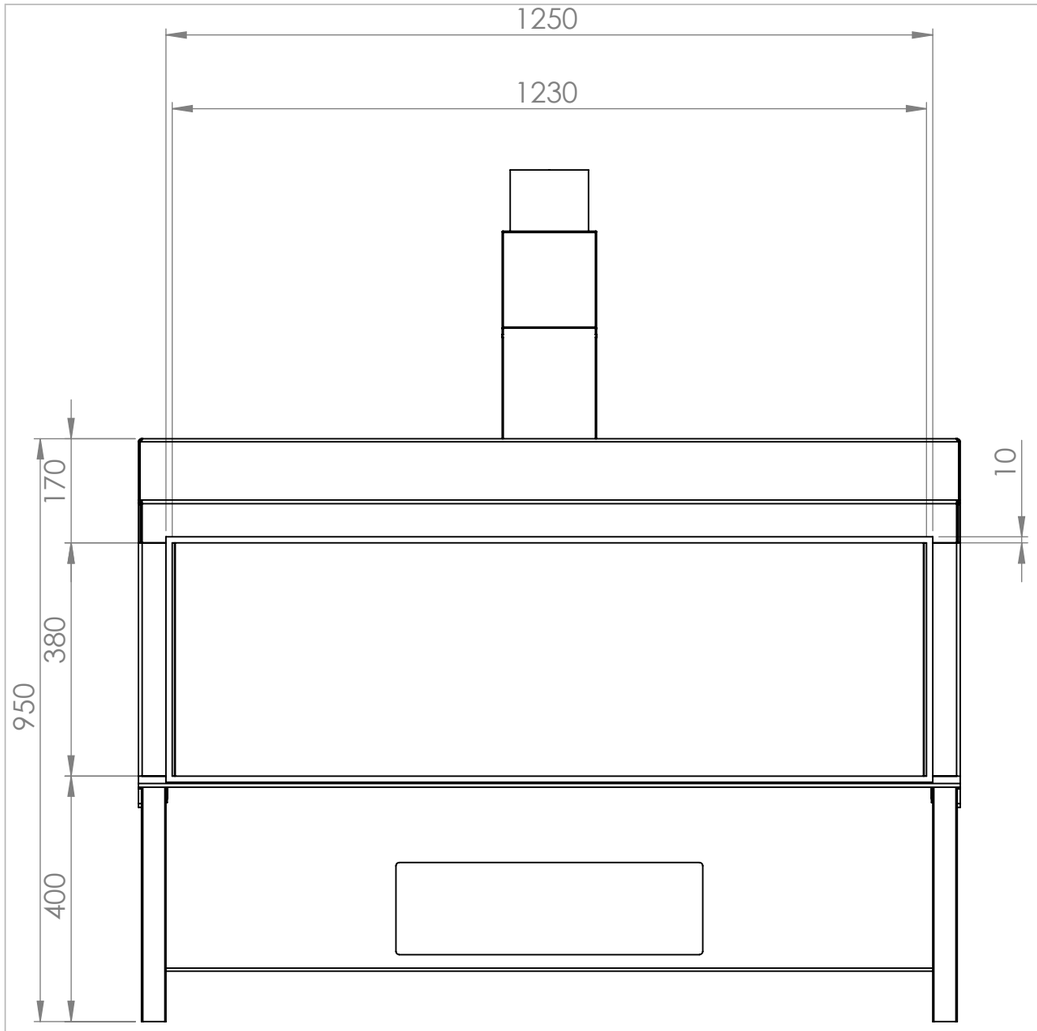

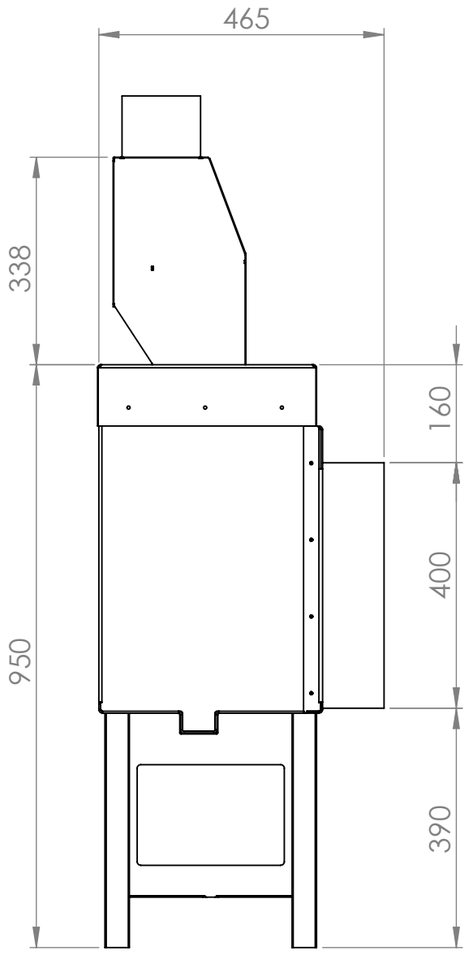

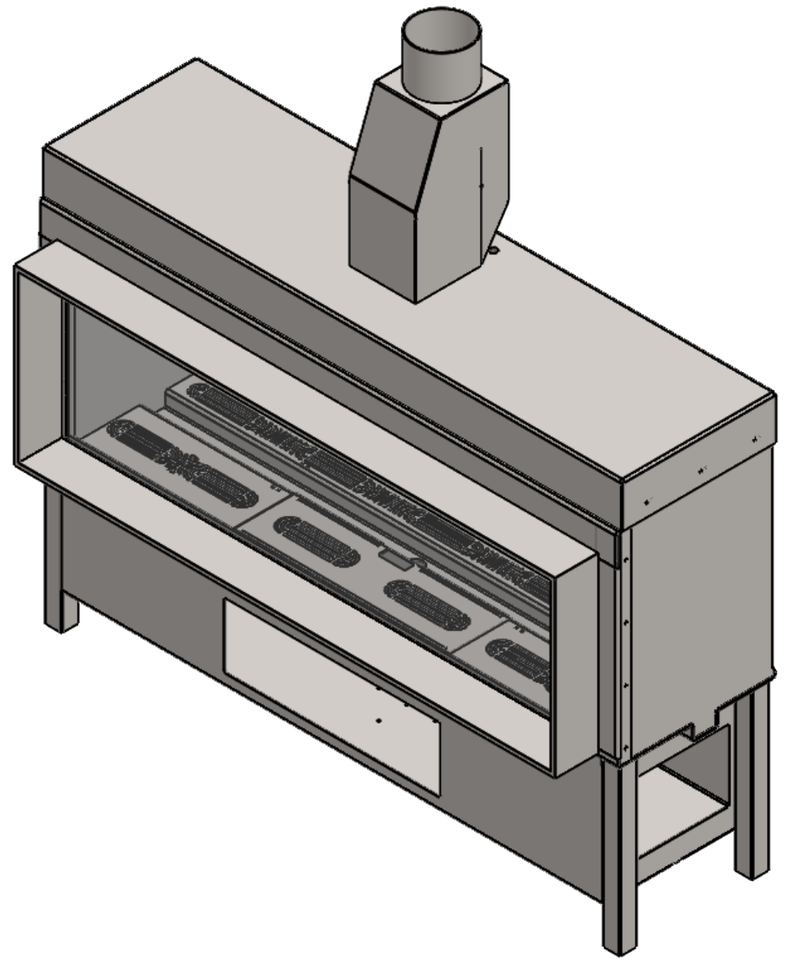


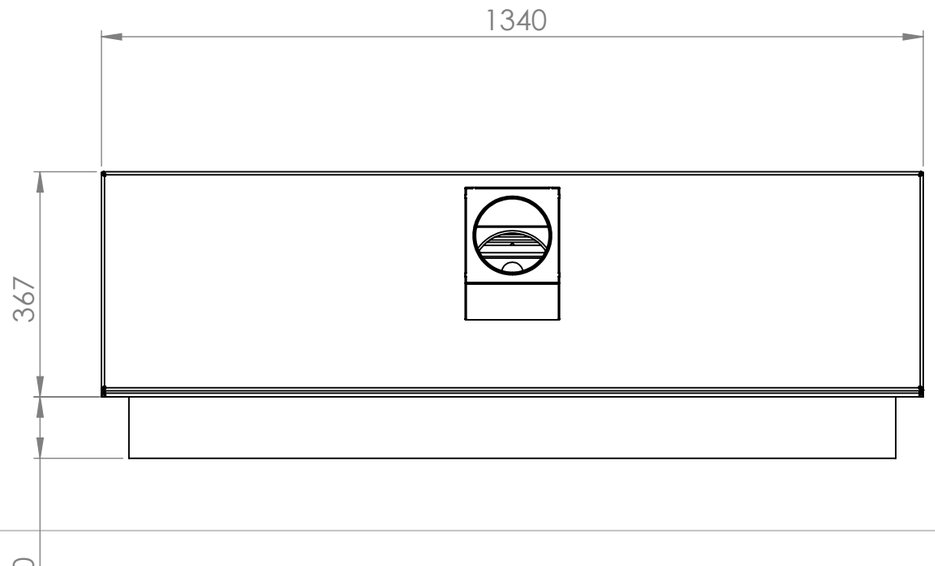



CLIENT				PROJECT Gala 4F Slime frame 100 - Line burner B11/130	ALL RIGHTS RESERVED AND COPYRICHTS BY VERO DESIGN Vero Design Zagerijstraat 23 B-2960 Sint-Job	
	NAME	DATE	SIGN	PART NUMBER GA4F-B11-SLF		
DRAWN		1/04/2019				
CHK'D				MATERIAL:	UNLESS OTHERWISE SPECIFIED: DIMENSIONS ARE IN MILLIMETERS TOLERANCES: ISO 2768 m K	DEBURR AND BREAK SHARP EDGES
APPV'D				WEIGHT:		SCALE:1:10
				FINISH:		DO NOT SCALE DRAWING


A3

SHEET 1 OF 1

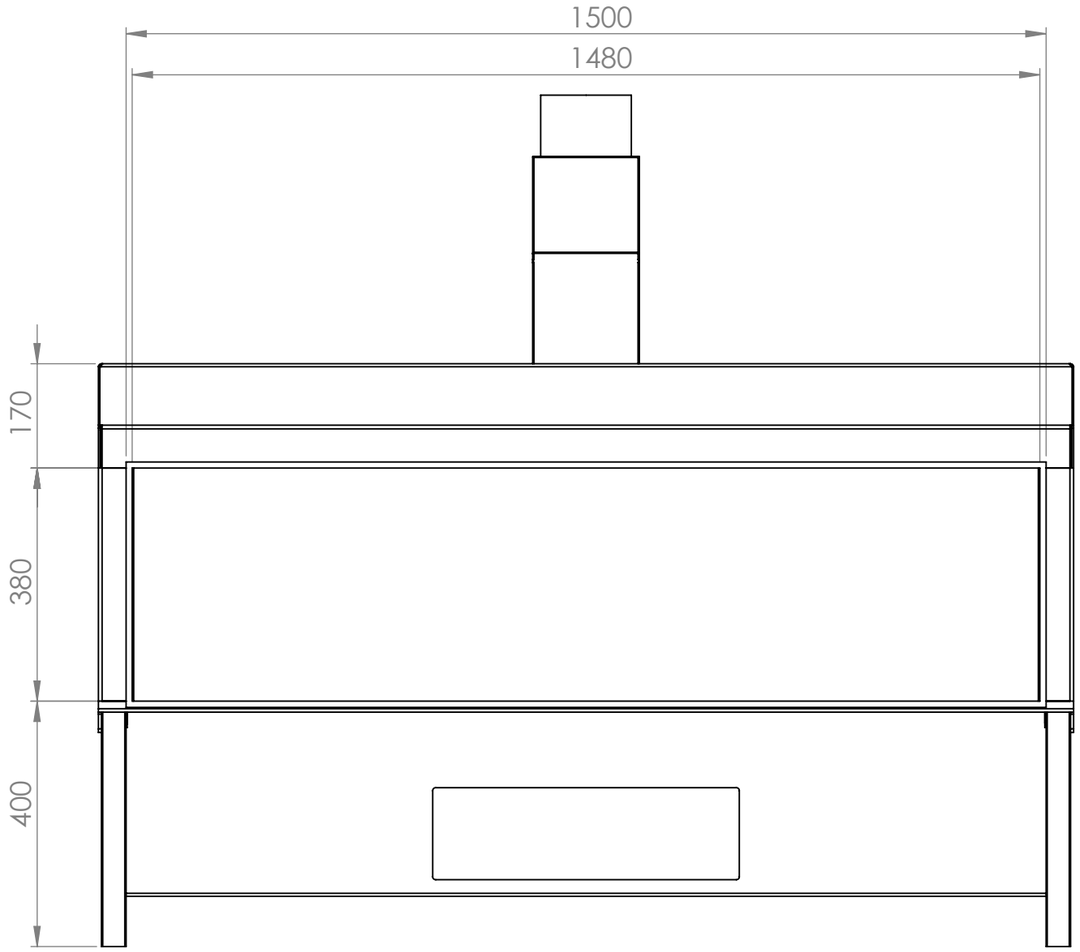

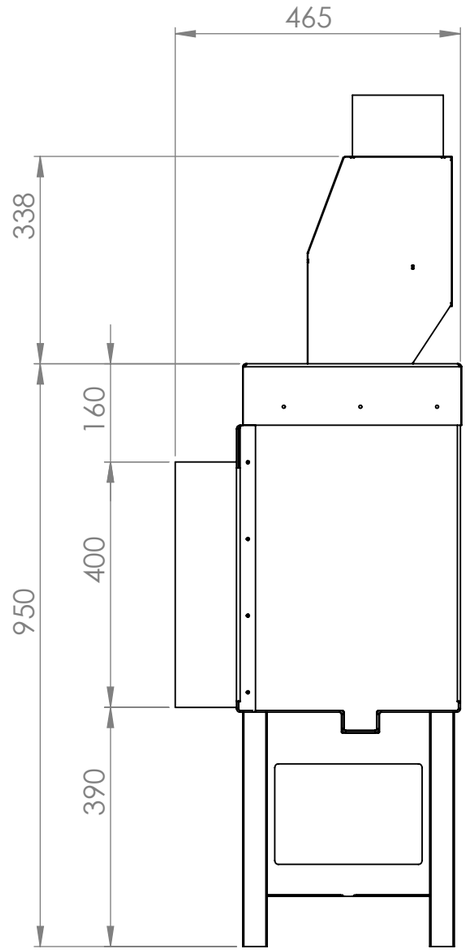

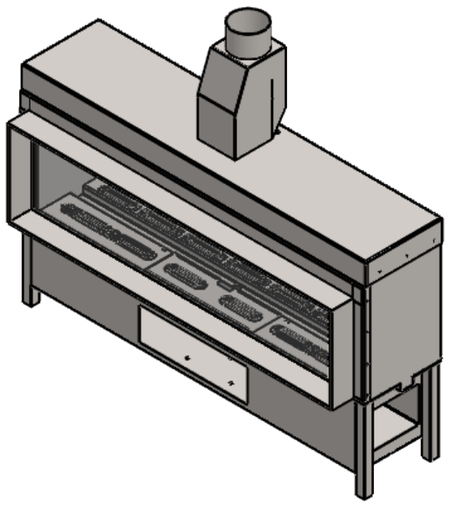

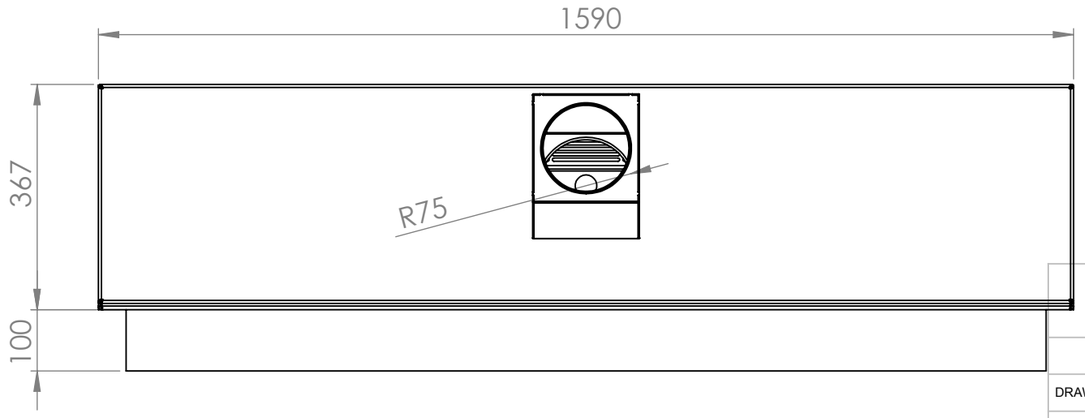

GALA 5F - Front model
Slim frame 100 - Line burner
B11 130mm

GA5F-SLF050-B11-CONV

	NAME	DATE	SIGN
DRAWN		01/2019	
CHK'D			
APPV'D			

MATERIAL:

WEIGHT: 170 Kg

FINISH:

UNLESS OTHERWISE SPECIFIED:
DIMENSIONS ARE IN MILLIMETERS
TOLERANCES: ISO 2768 m K

DEBURR AND BREAK SHARP EDGES

A3


SCALE:1:10


DO NOT SCALE DRAWING


SHEET 1 OF 1


ALL RIGHTS RESERVED AND COPYRICHTS BY

VERO DESIGN
Vero Design
Zagerijstraat 23
B-2960 Sint-Job

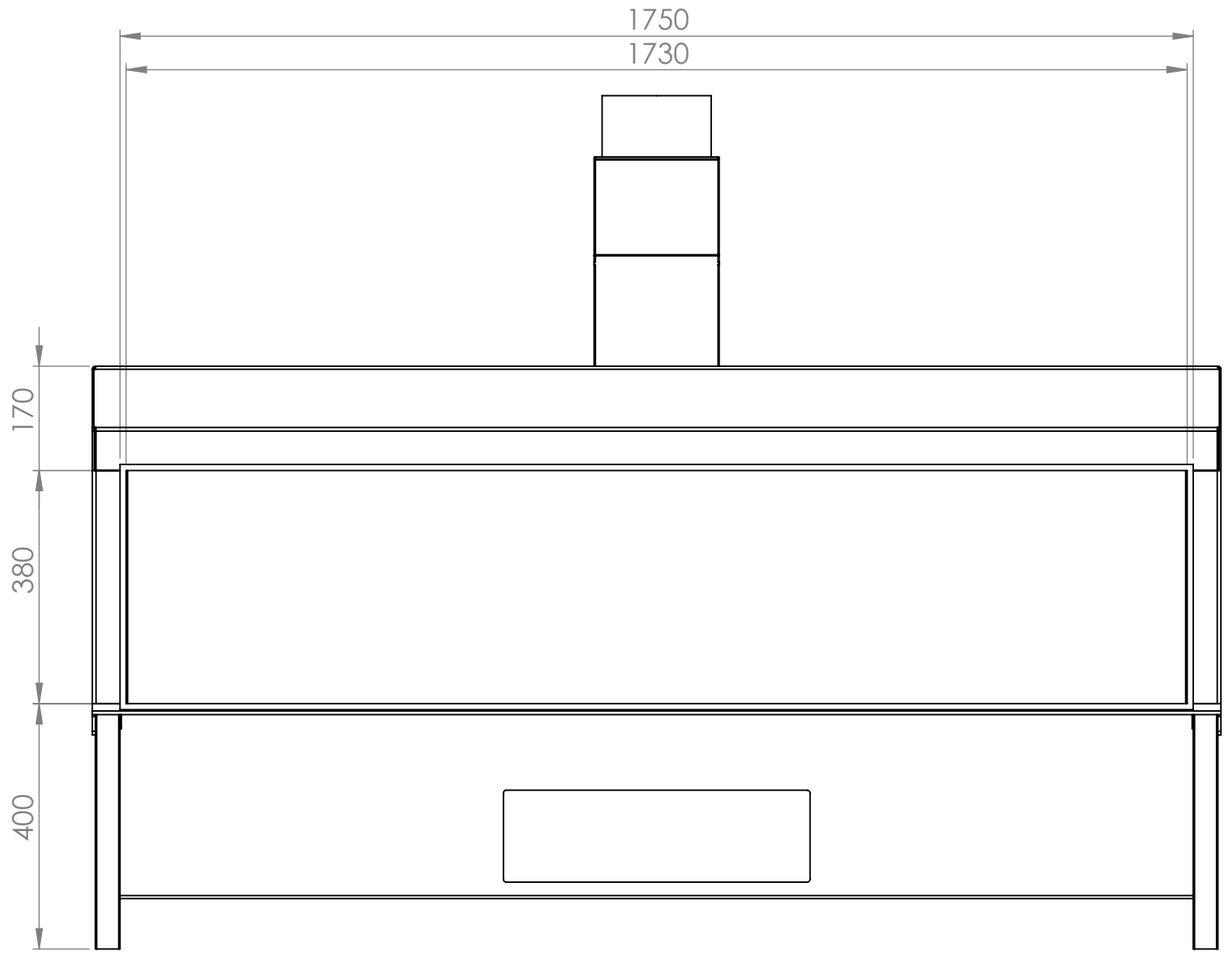

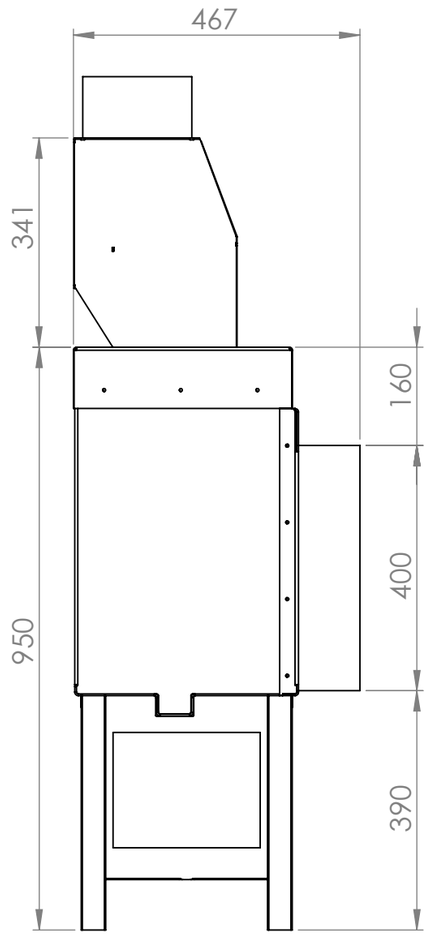

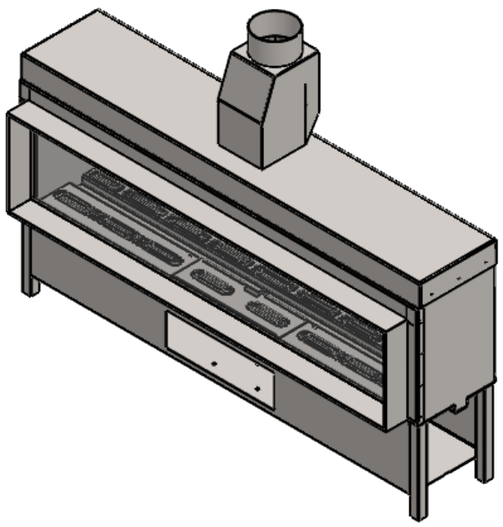

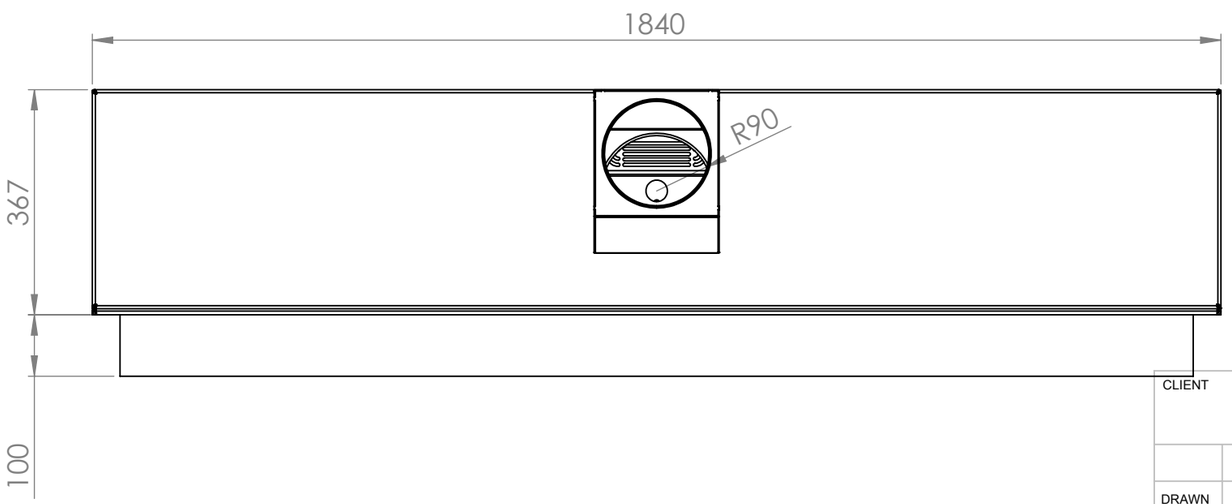

CLIENT

PROJECT GALA 6F - Front model
Slim frame 100/10 - Line burner
B11 - 180mm

	NAME	DATE	SIGN
DRAWN		25/07/2019	
CHK'D			
APPV'D			

PART NUMBER
GA6F-B11-SLF

MATERIAL:

WEIGHT:

FINISH:

UNLESS OTHERWISE SPECIFIED:
DIMENSIONS ARE IN MILLIMETERS
TOLERANCES: ISO 2768 m K

ALL RIGHTS RESERVED AND COPYRICHTS BY

VERO DESIGN
Vero Design
Zagerijstraat 23
B-2960 Sint-Job


DEBURR AND BREAK SHARP EDGES


A3


SCALE:1:10


DO NOT SCALE DRAWING

SHEET 1 OF 1

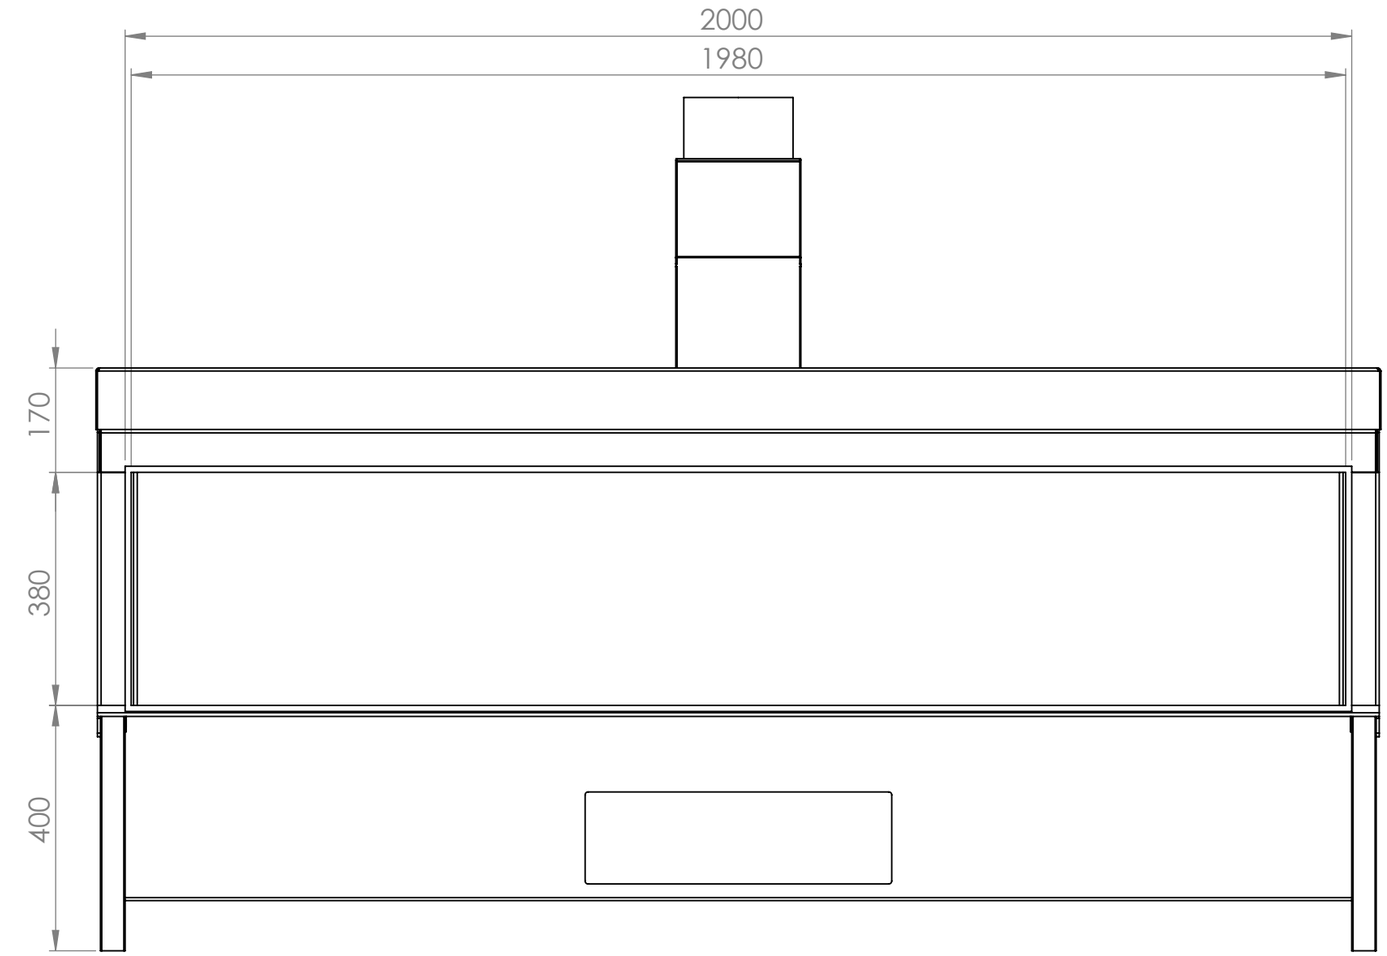


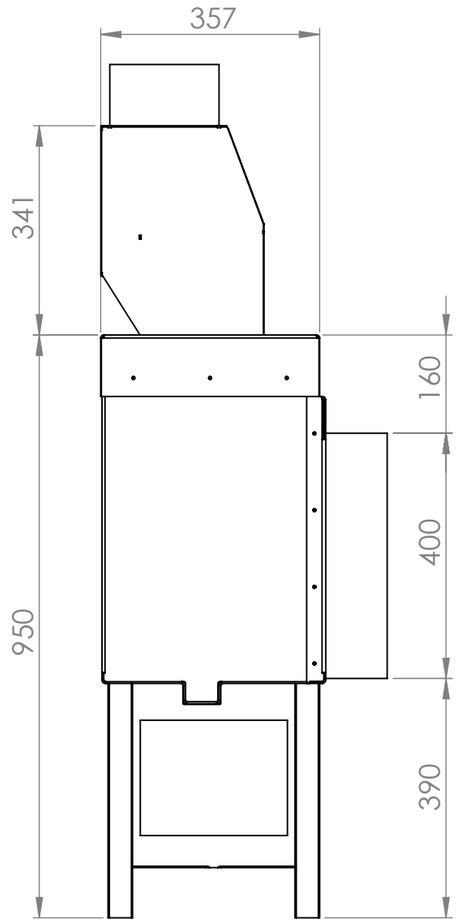


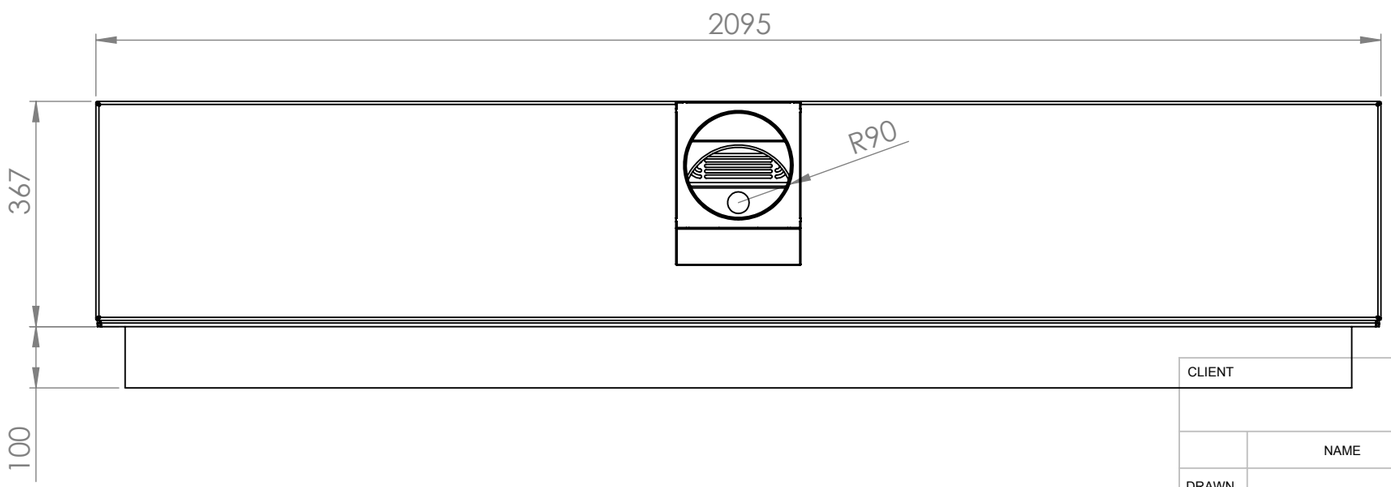

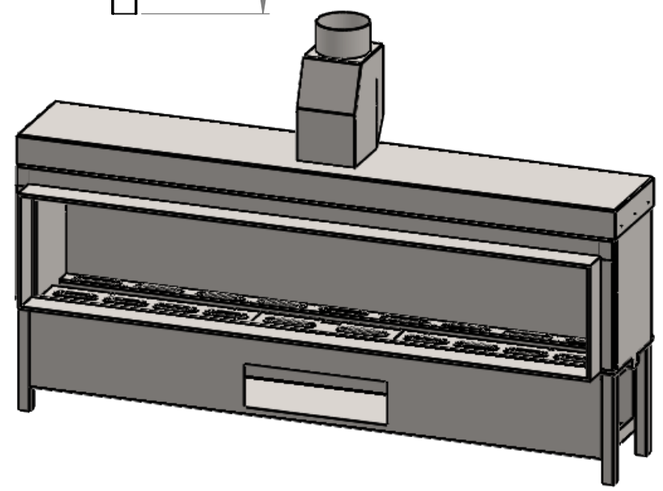

CLIENT				PROJECT	Gala 7 Front model - 200x40 B11 180 schouw - SLF100/10 Lijnbrander	ALL RIGHTS RESERVED AND COPYRICHTS BY Vero Design Zagerijstraat 23 B-2960 Sint-Job
	NAME	DATE	SIGN	PART NUMBER GA7F-B11-SLF		
DRAWN		25/07/2019				
CHK'D				MATERIAL:	UNLESS OTHERWISE SPECIFIED: DIMENSIONS ARE IN MILLIMETERS TOLERANCES: ISO 2768 m K	DEBURR AND BREAK SHARP EDGES
APPV'D				WEIGHT:		A3
				FINISH:		SCALE:1:10
						DO NOT SCALE DRAWING SHEET 1 OF 1

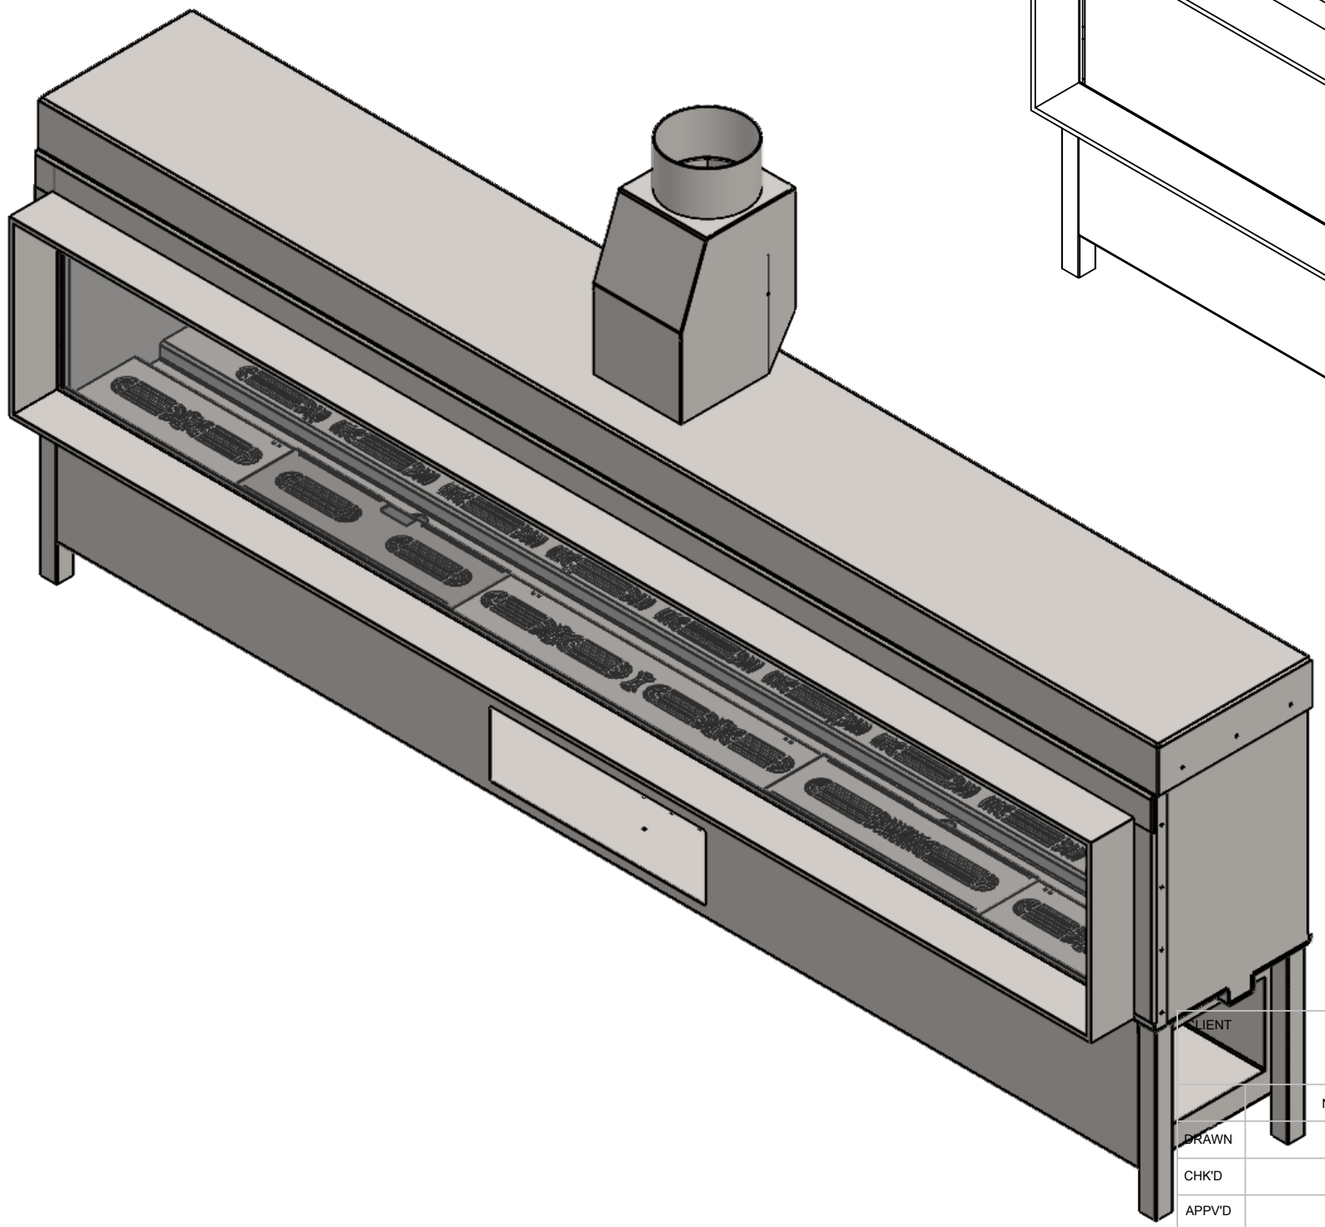


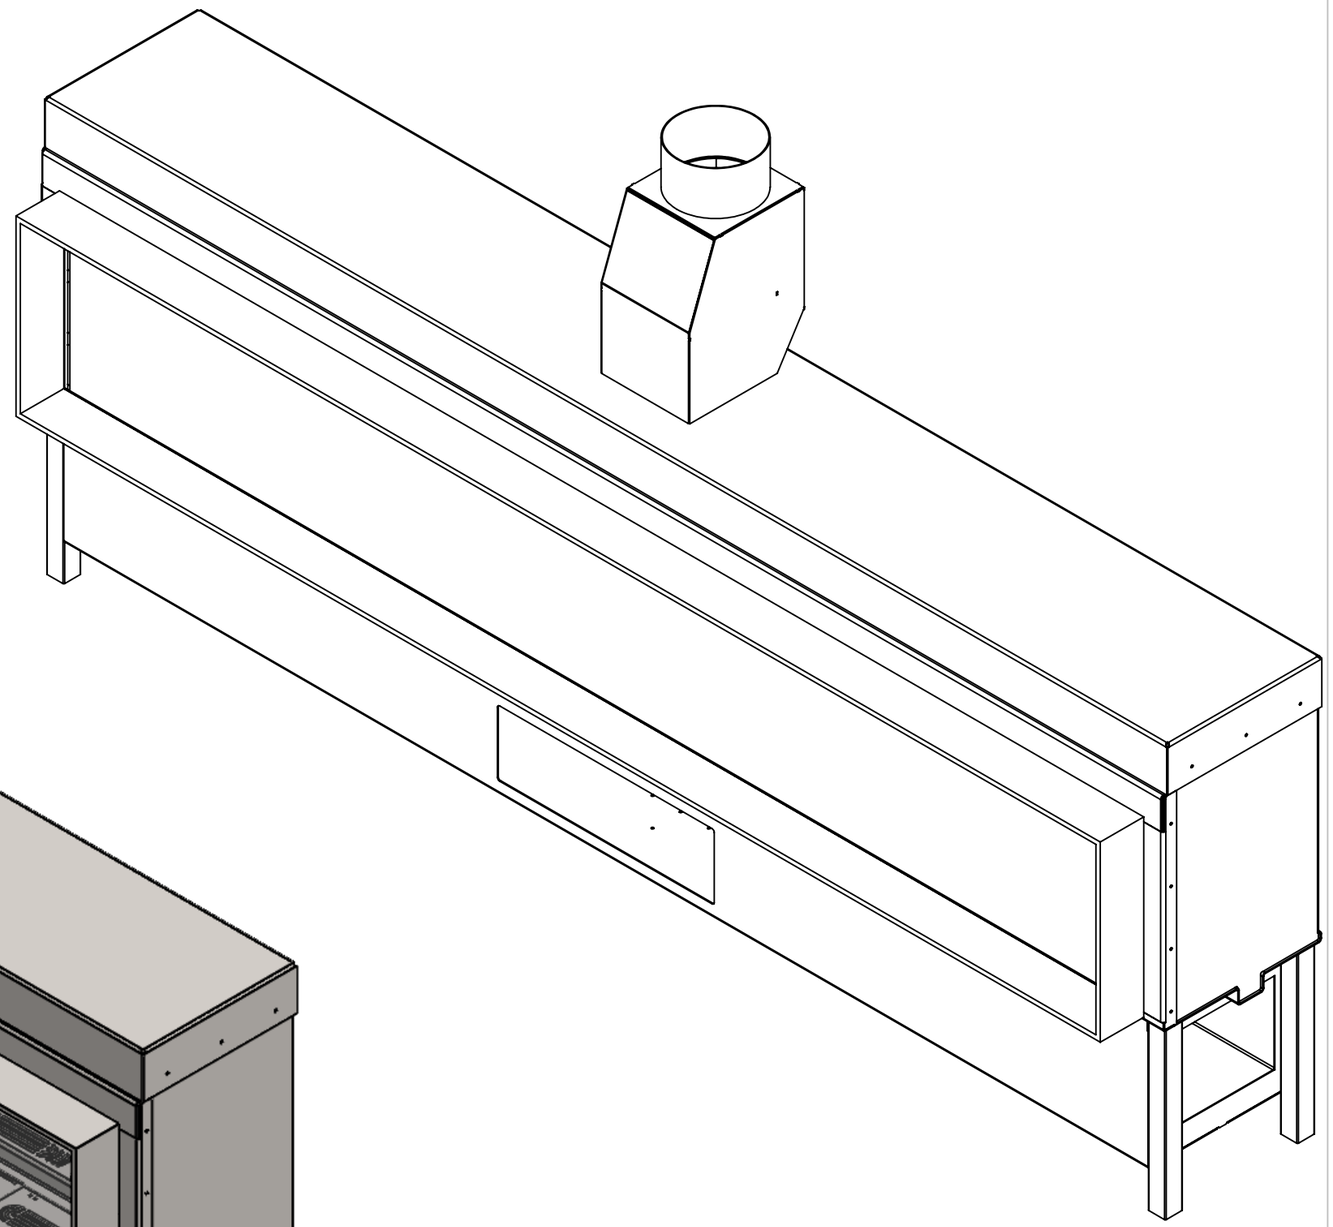

CLIENT				PROJECT Gala 8 - Front model SLF 100/10 B11(180)		ALL RIGHTS RESERVED AND COPYRICHTS BY Vero Design Zagerijstraat 23 B-2960 Sint-Job
	NAME	DATE	SIGN	PART NUMBER GA8F-B11-SLF		
DRAWN		27/02/2019				
CHK'D				MATERIAL:	UNLESS OTHERWISE SPECIFIED: DIMENSIONS ARE IN MILLIMETERS TOLERANCES: ISO 2768 m K	DEBURR AND BREAK SHARP EDGES
APPV'D				WEIGHT:		SCALE:1:10
				FINISH:		DO NOT SCALE DRAWING

A3

SHEET 1 OF 2

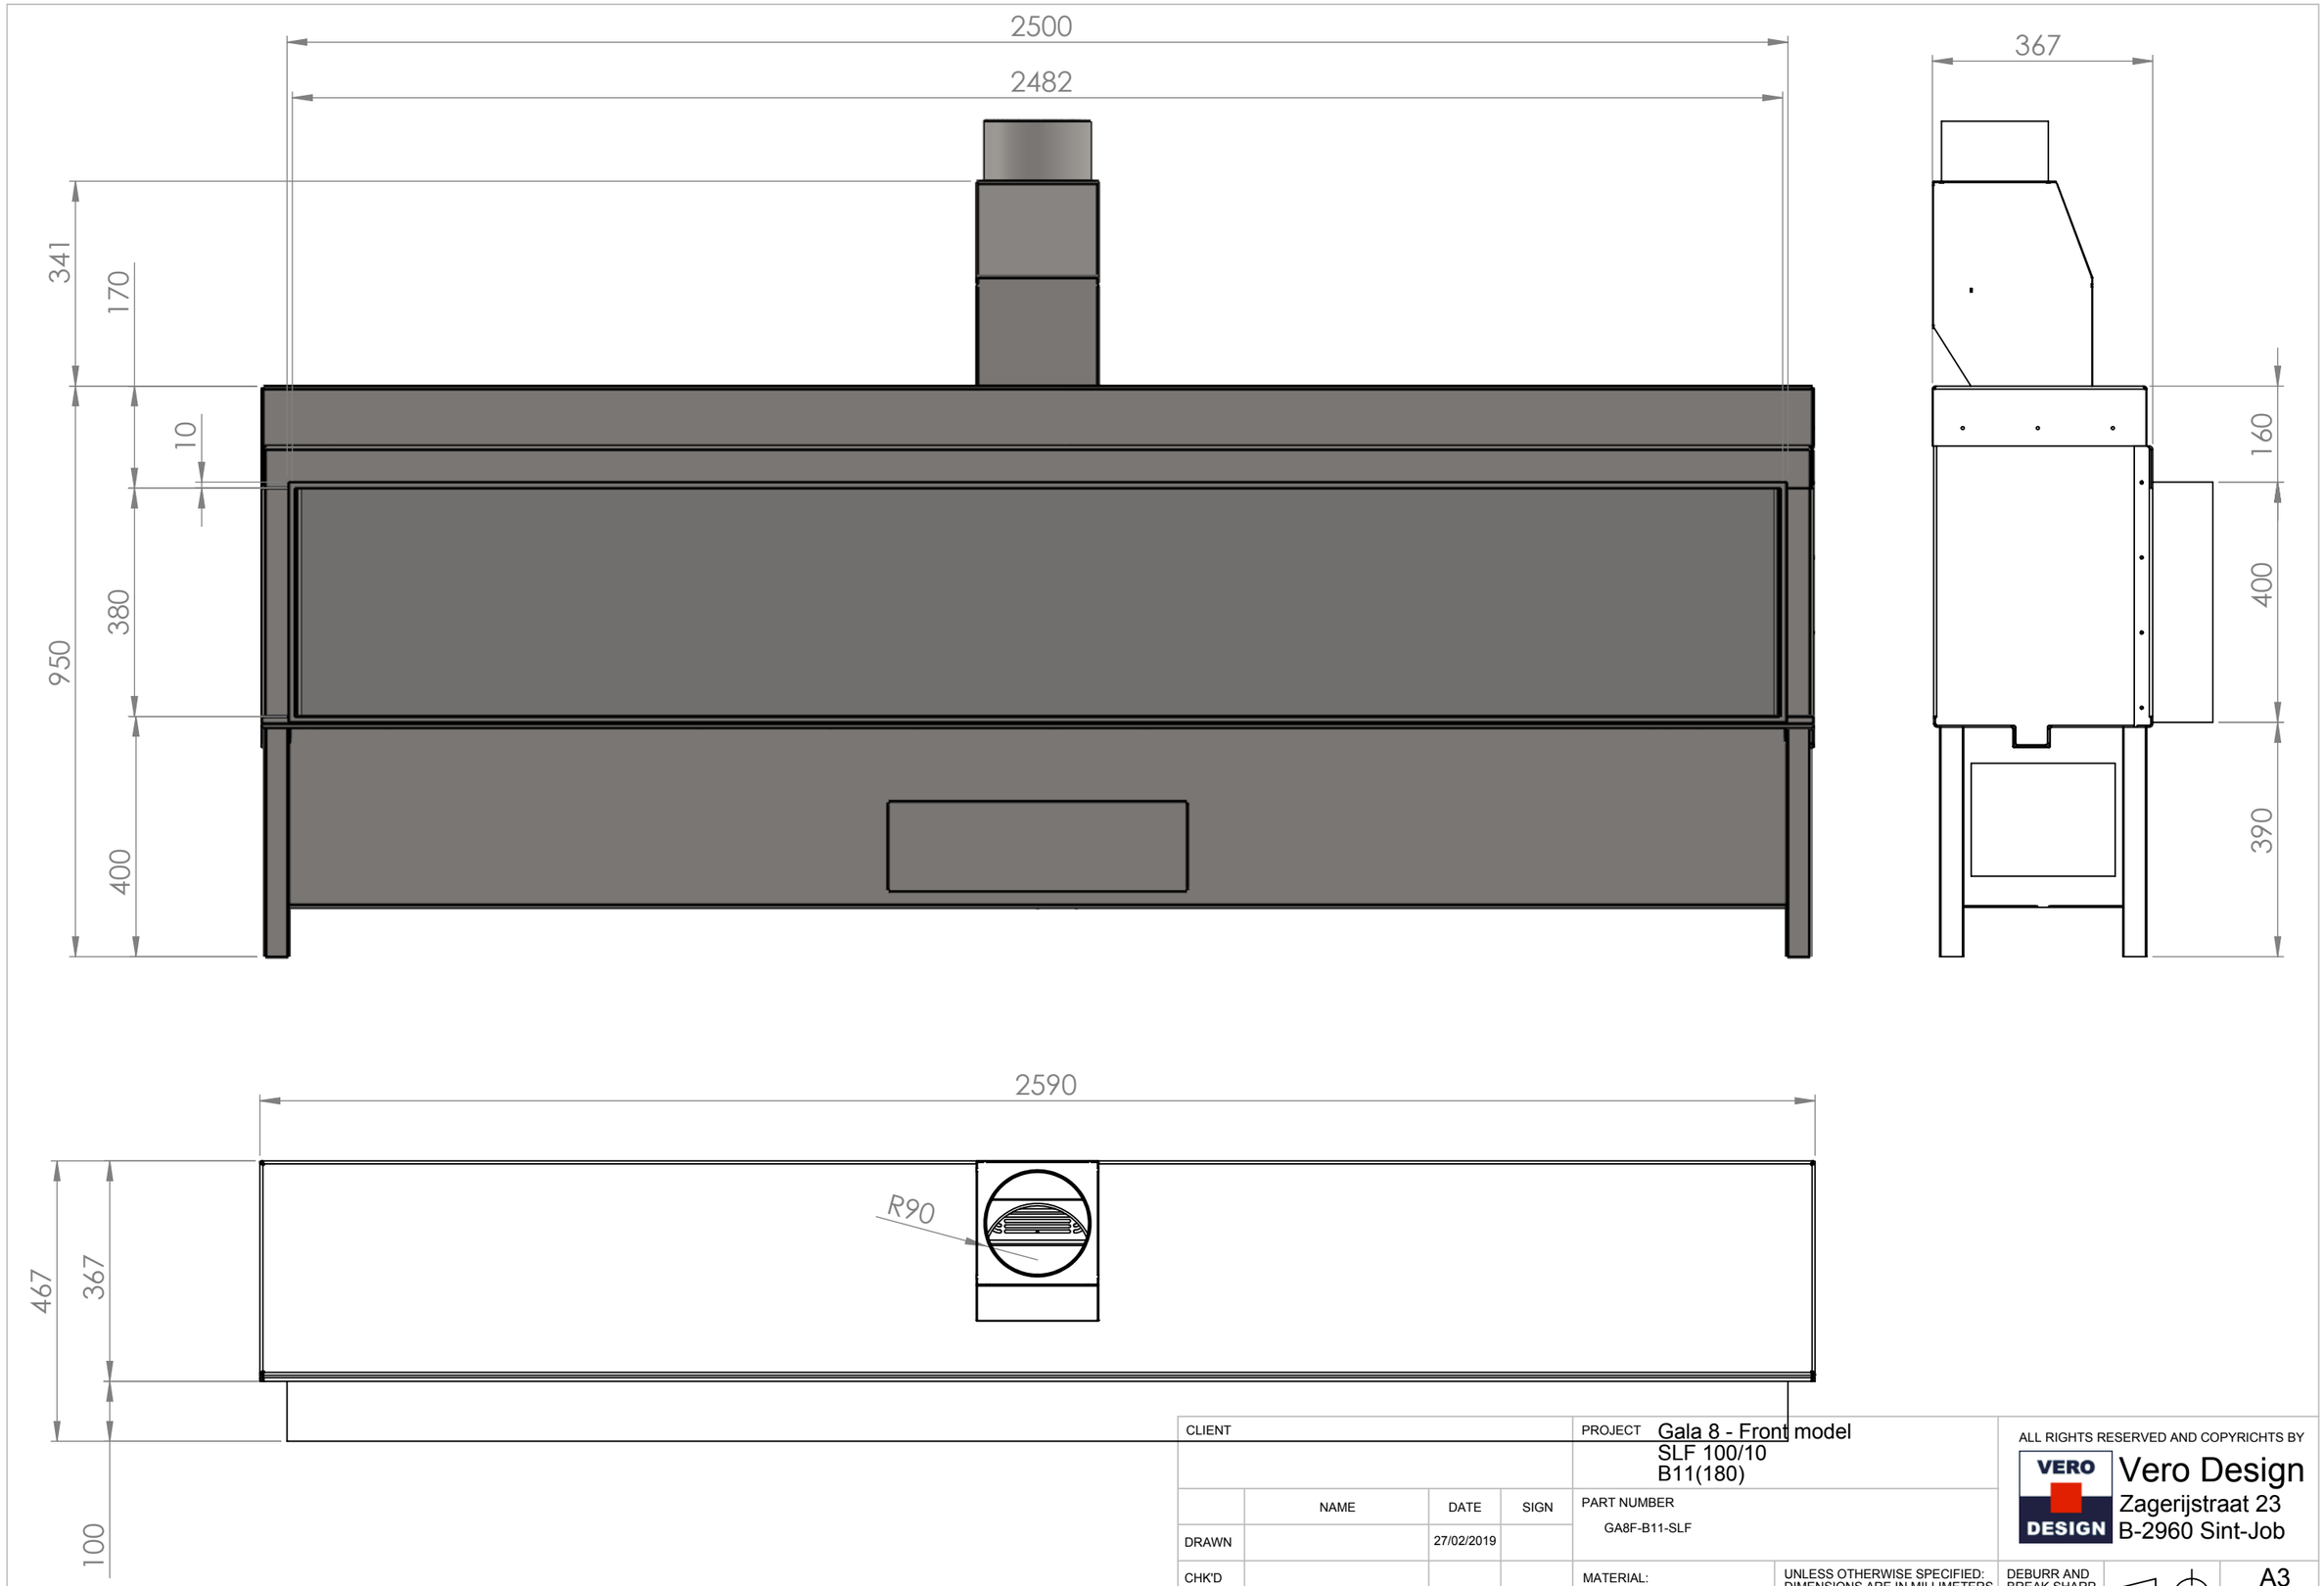

CLIENT		PROJECT	Gala 8 - Front model SLF 100/10 B11(180)
	NAME / DATE / SIGN	PART NUMBER	GA8F-B11-SLF
DRAWN	27/02/2019		
CHK'D		MATERIAL:	
APPV'D		WEIGHT:	
		FINISH:	

UNLESS OTHERWISE SPECIFIED:
DIMENSIONS ARE IN MILLIMETERS
TOLERANCES: ISO 2768 m K

DEBURR AND BREAK SHARP EDGES

DO NOT SCALE DRAWING

A3

SCALE:1:10

SHEET 2 OF 2

ALL RIGHTS RESERVED AND COPYRICHTS BY

VERO DESIGN
Vero Design
Zagerijstraat 23
B-2960 Sint-Job